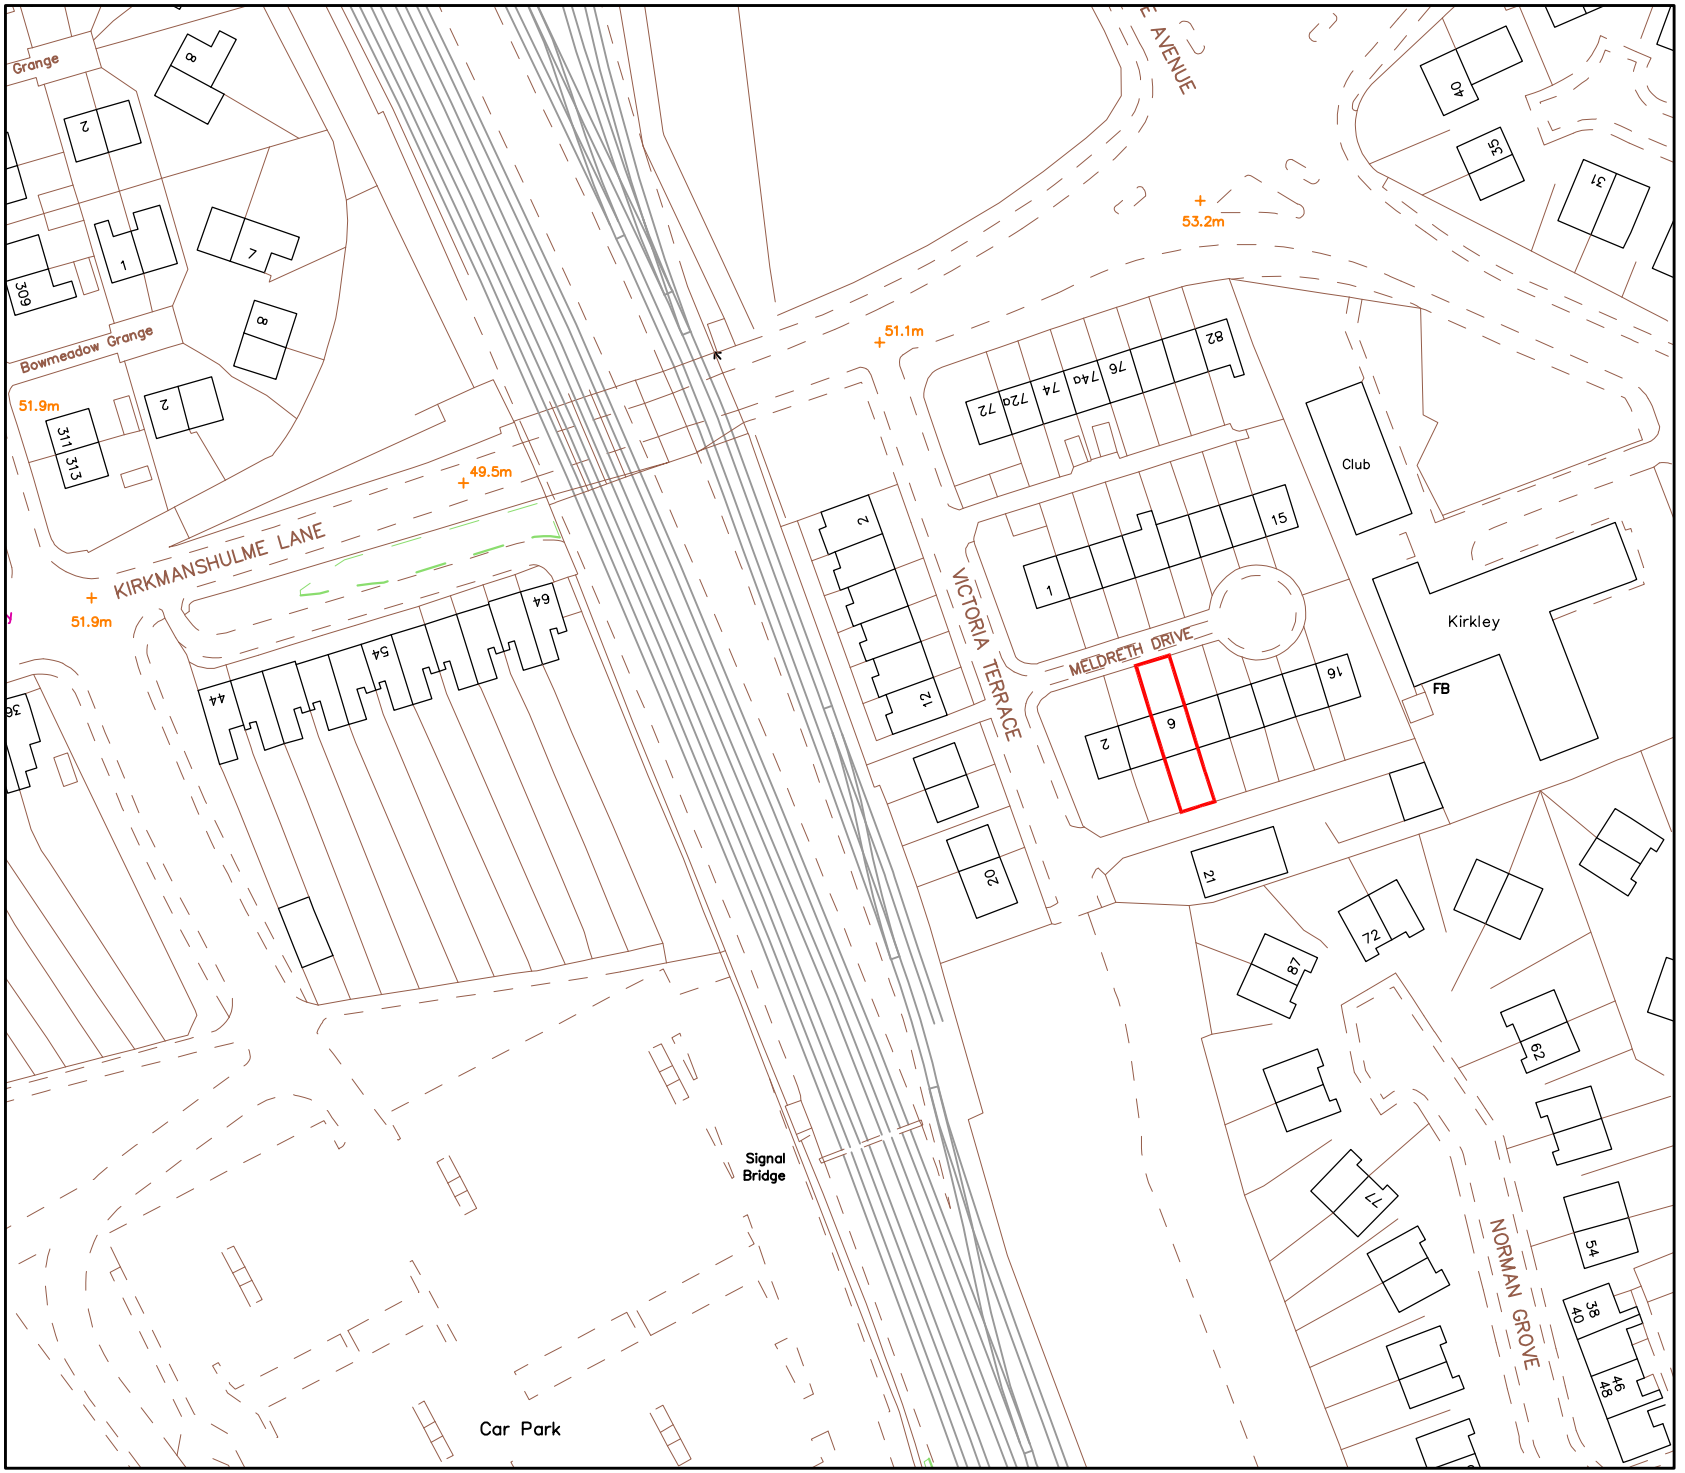


| Rev | Ammendment | Date |
|---|---|---|
| – | – | – |

DK ARCHITECTS
t 0161 8501045
m 07814 024033
f 0845 8621625
e nadlr@dkarchitects.net
w dkarchitects.net
a Sovereign House
Stockport Road
Cheadle, SK8 2EA

PROJECT:
SINGLE STOREY REAR EXTENSION

ADDRESS:
6 MELDRETH ROAD,
LONGSIGHT, MANCHESTER

DRG:
PROPOSED SITE PLAN

DRG STATUS:
PLANNING SUBMISSION

| | | | |
|---|---|---|---|
| DATE: | May 2013 | DRAWN: | ANK |
| SCALE: | 1:1250 | CHECKED: | ANK |
| SIZE: | A4 | DRG NO: | NK.289.00 |

COPYRIGHT © 2007 DK ARCHITECTS (MCR) LIMITED. ALL RIGHTS RESERVED.
REFER TO DIMENSIONS AND DO NOT SCALE.