

General Note: Do not scale off this drawing
All dimensions, levels, and positions of services to be confirmed on site prior to commencement of works




BACK GEORGE STREET ELEVATION

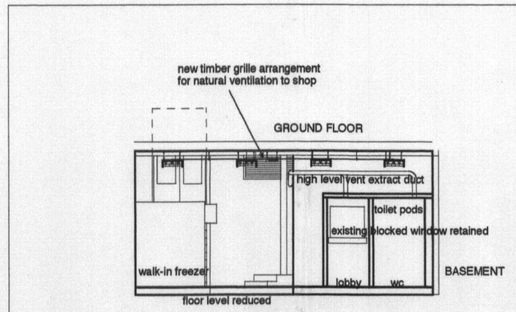


SECTION B-B

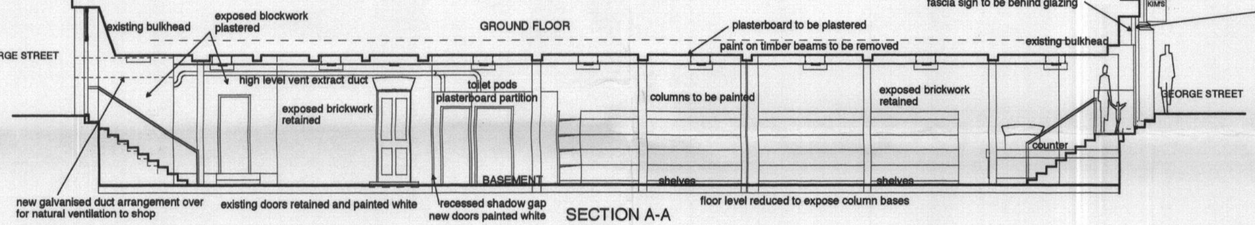


SECTION A-A

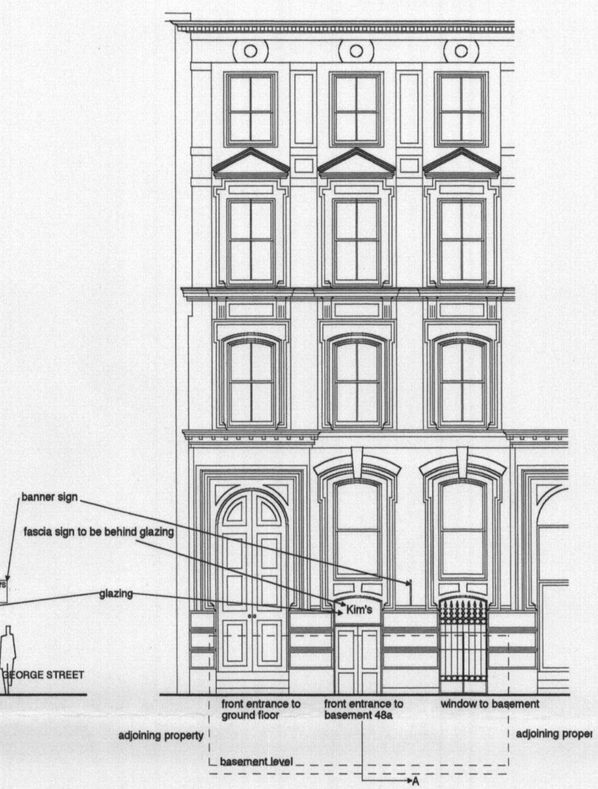


GEORGE STREET ELEVATION

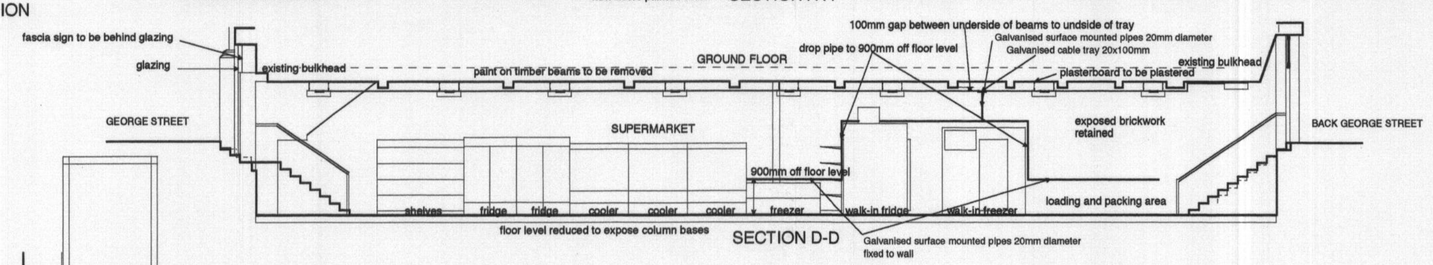


SECTION D-D

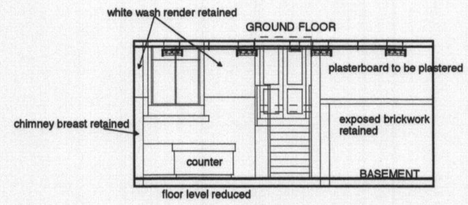

SECTION C-C

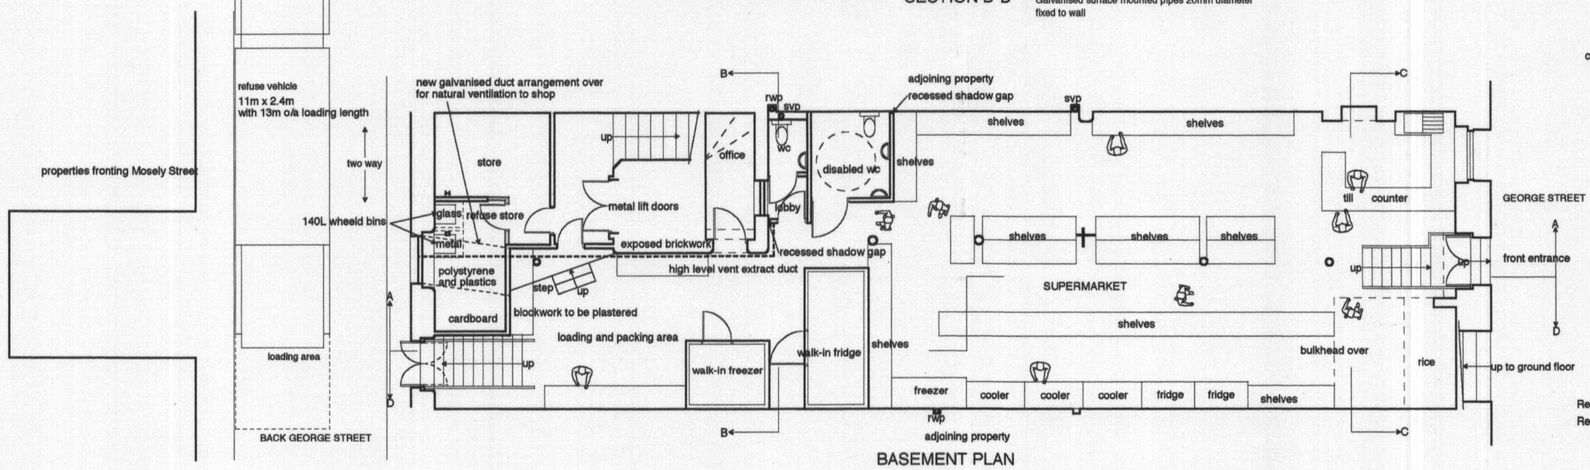

BASEMENT PLAN

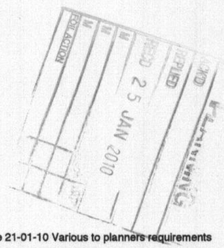

Rev B Date 21-01-10 Various to planners requirements
Rev A Date 24-12-09 Various to planners requirements

LEE ARCHITECTS LTD
1/F Cypress House
3 Grove Avenue Wilmslow
Cheshire SK9 5EG
T 01625 527448
F 01625 521946
M 07710 539748
E info@leearchitects.co.uk
copyright reserved

CLIENT	Mr and Mrs Chan
PROJECT	48a George Street China Town Manchester
DRAWING	Scheme A Floor Plan and Sections
DRAWING NUMBER	L485/ 10rB
DATE	28-09-09
SCALE	1:100@A2