This drawing must not be scaled. Discrepancies are to be reported to the Architect immediately.
All dimensions to be checked from site. All information to be subject to full site surveys.
This drawing or any portion of it may not be reproduced in any way without the consent of the Architect.

REV.	DETAILS	BY	DATE

Denotes location of building application

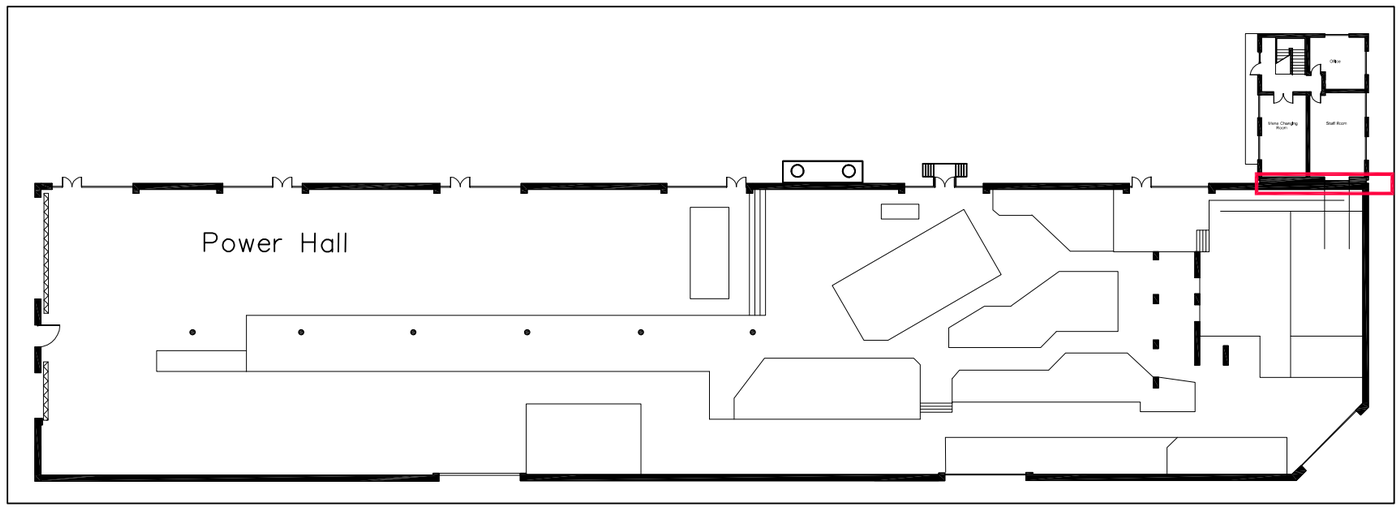

EXISTING GROUND FLOOR PLAN OF THE POWER HALL AND VISITOR SERVICE BLOCK WITH THE LOCATION OF THE BUILDING APPLICATION DENOTED IN RED @ 1:500

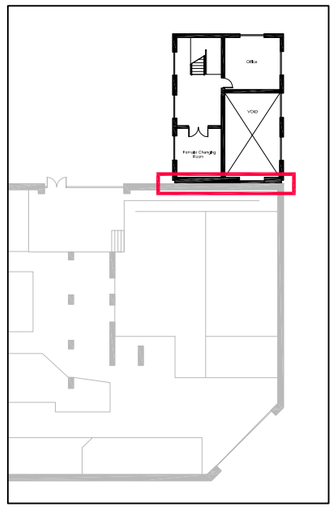

FIRST FLOOR OF THE VISITOR SERVICE BLOCK @ 1:500

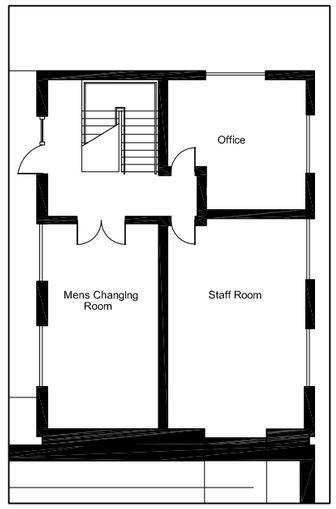

GROUND FLOOR OF THE VISITOR SERVICE BLOCK @ 1:200

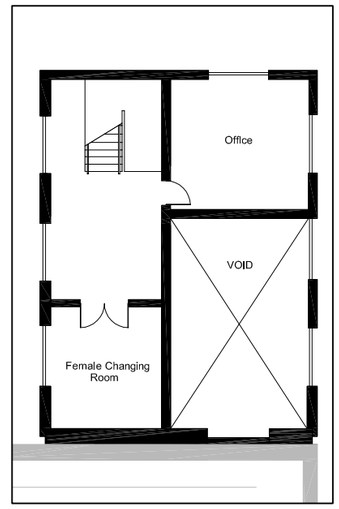

FIRST FLOOR OF THE VISITOR SERVICE BLOCK @ 1:200

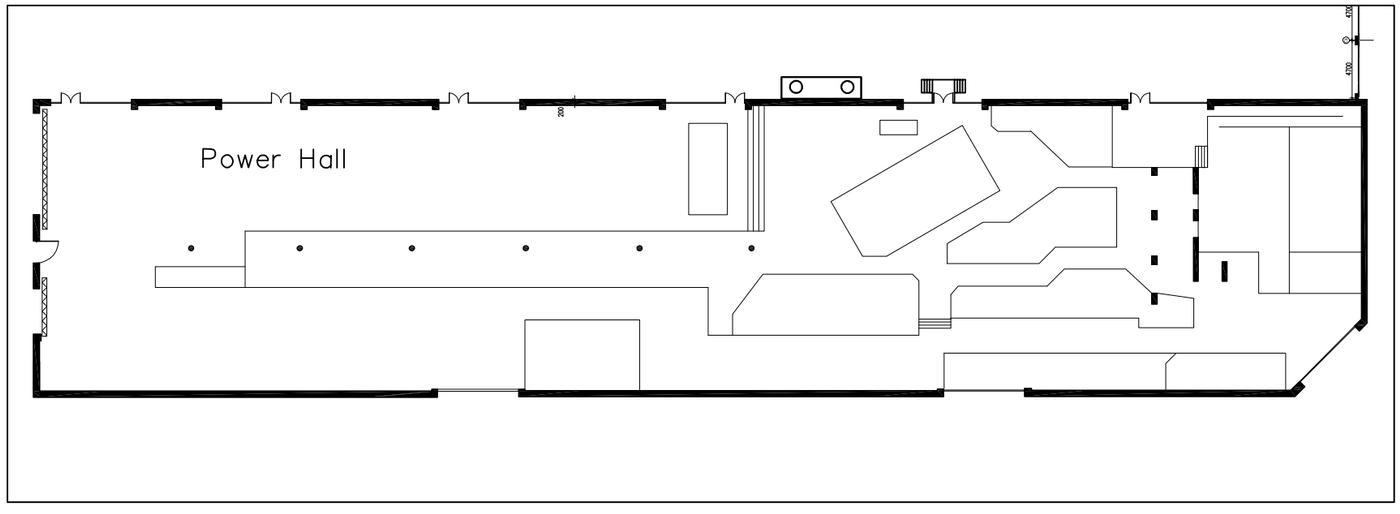

PROPOSED GROUND FLOOR PLAN OF THE POWER HALL @ 1:500

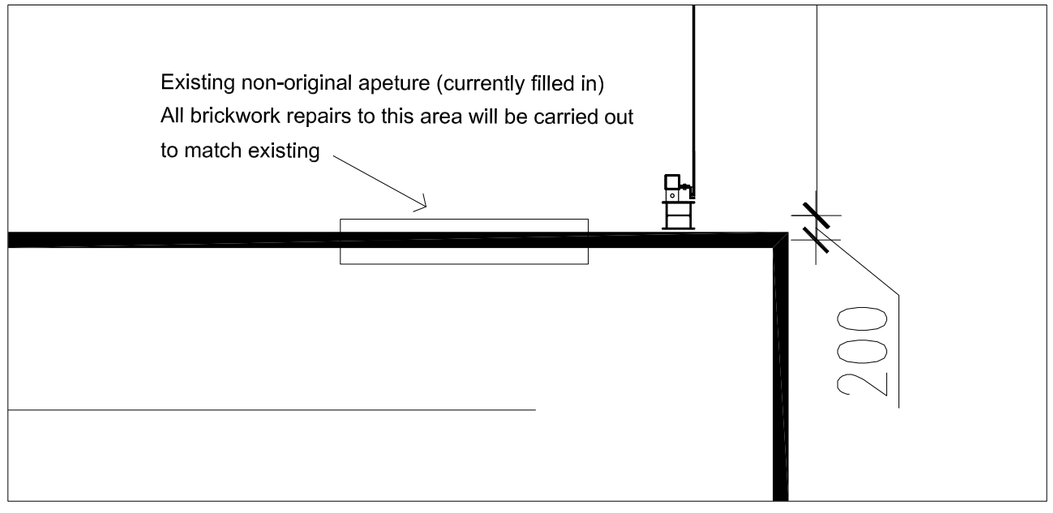

PROPOSED DETAIL OF FREE STANDING NEW GATEPOST AGAINST POWER HALL @ 1:50

FOR PLANNING

walker simpson architects
33 Piccadilly Manchester M1 1LQ
Tel 0161 228 7406 Fax 0161 228 7046

PROJECT: MOSI Entrance Gates
TITLE: EXISTING & PROPOSED GF PLANS OF POWER HALL
SCALE: 1:500 & 1:200@A3 DATE: 130812
DRAWN: AG NUMBER: WSA.0302.P.15