NOTES:-



FRONT ELEVATION
AS EXISTING
SCALE; 1:50

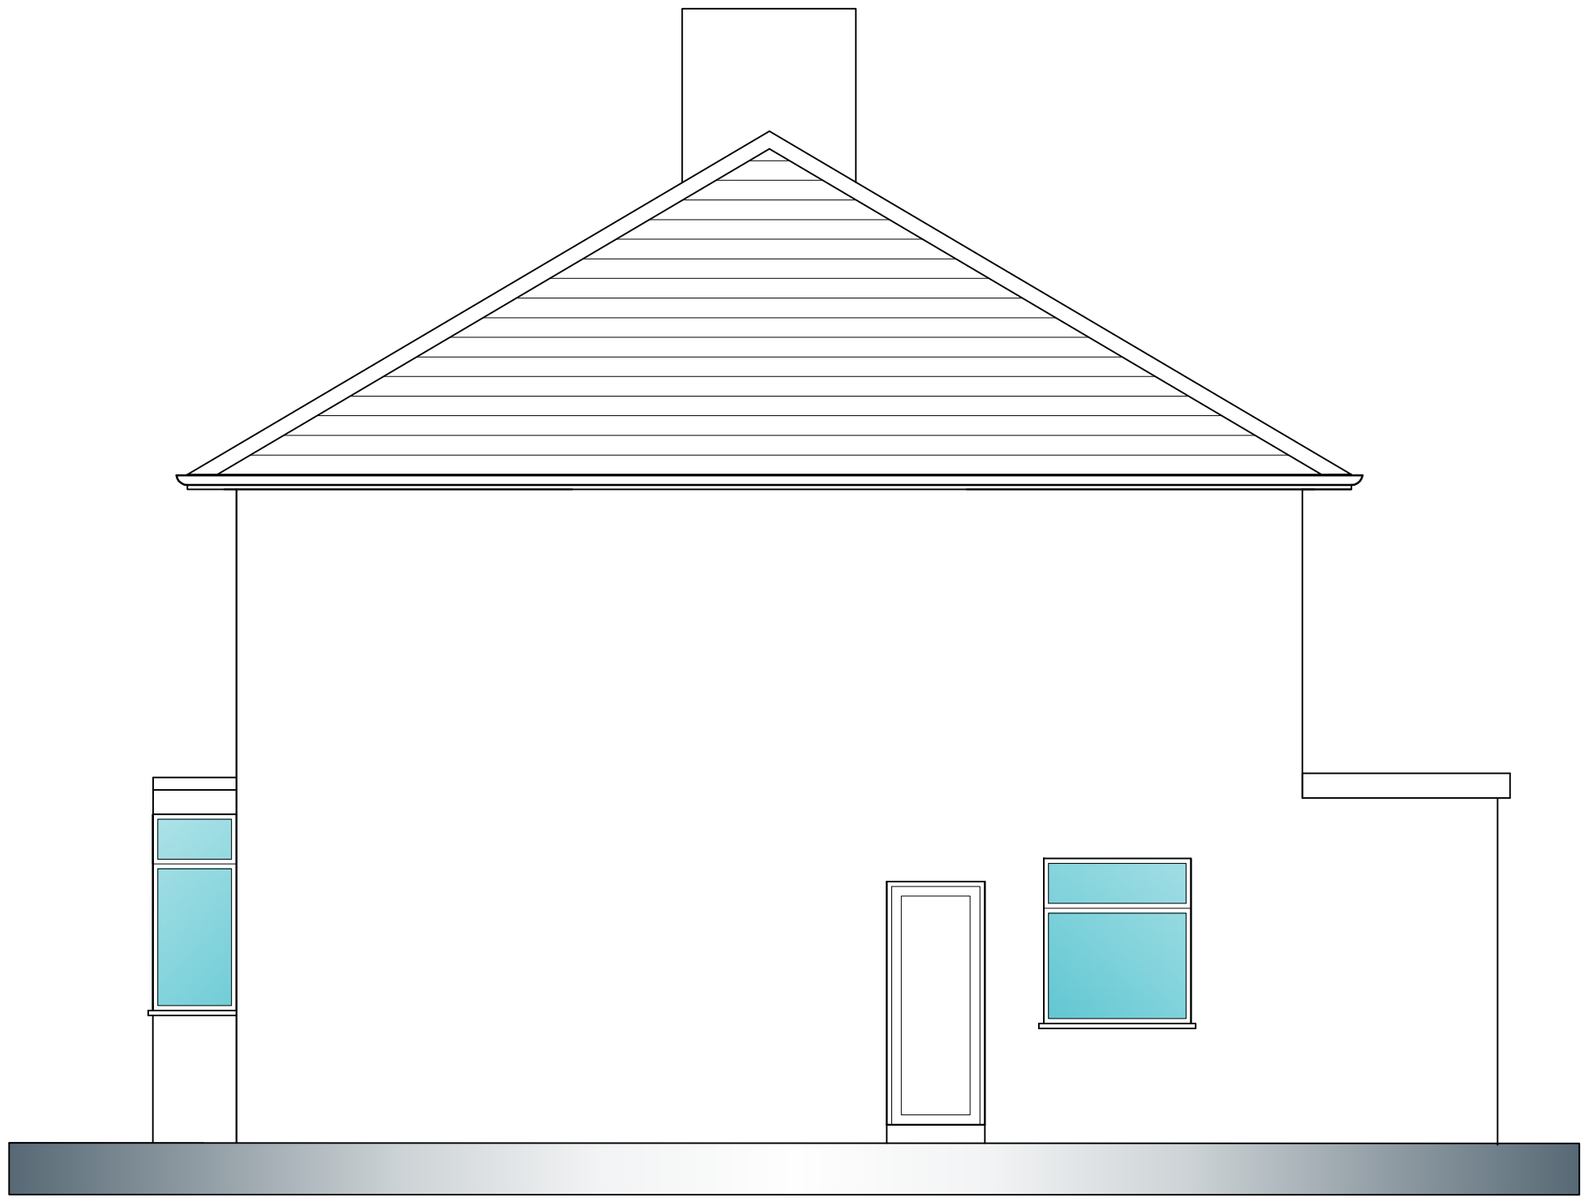

SIDE ELEVATION
AS EXISTING
SCALE; 1:50

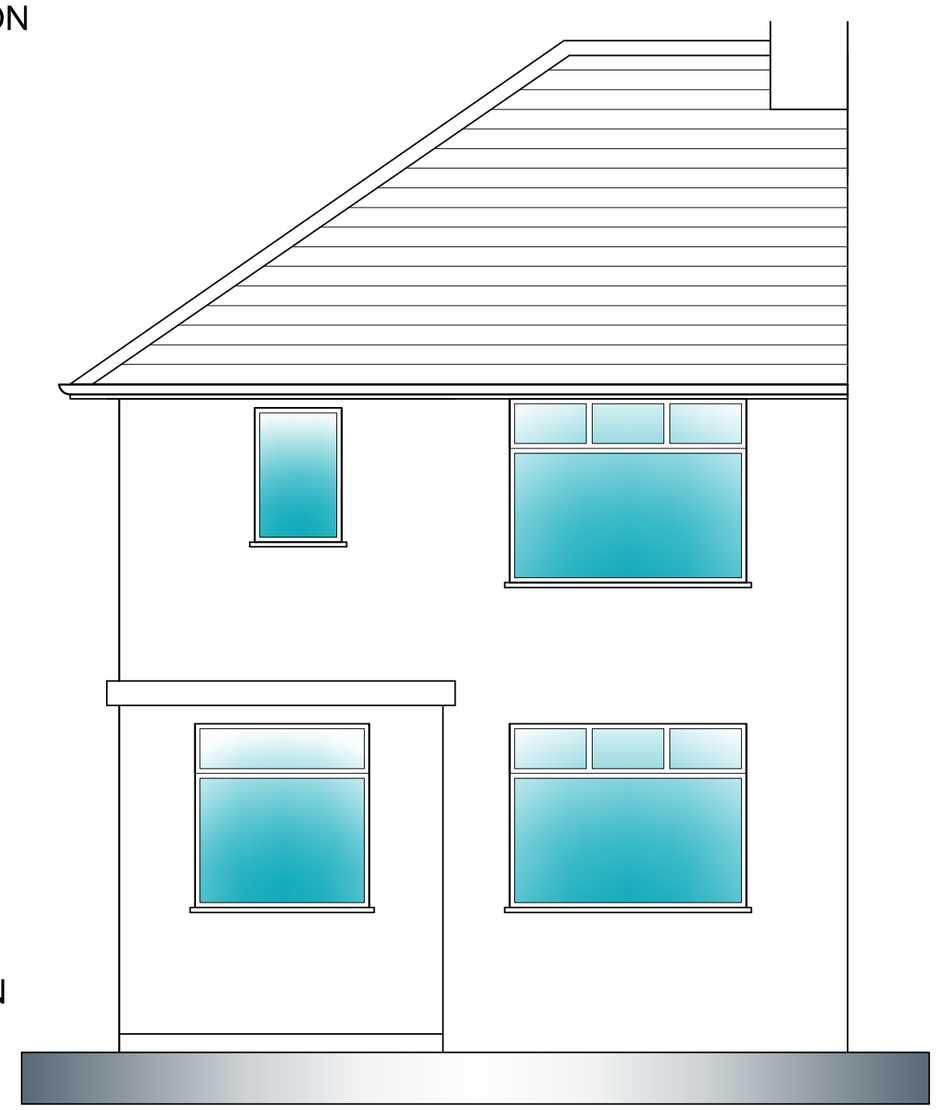

REAR ELEVATION
AS EXISTING
SCALE; 1:50

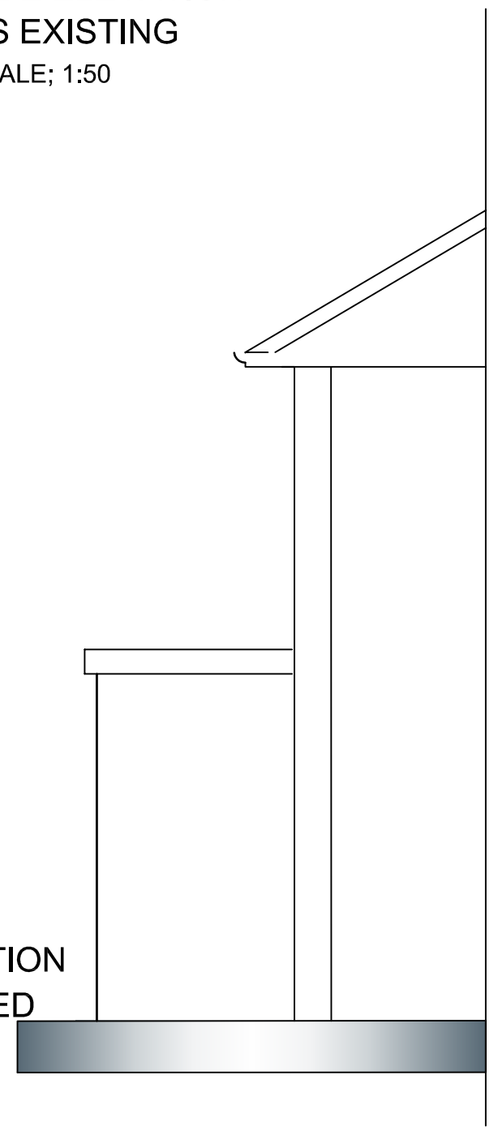

SIDE ELEVATION
AS PROPOSED
SCALE; 1:50

REV	DESCRIPTION	DRAWN	DATE

MOS DEVELOPMENT
CONSTRUCTION DESIGN AND PROJECT MANAGEMENT CONSULTANT
BOLTON
MOBILE : 07884484531

CLIENT
MOHAMMED SAID
28 SEDGELY ROAD
MANCHESTER
CRUMPSALL
M8 5AG

PROJECT TITLE
PROPOSED SINGLE FLOOR EXTENSION

DRAWING TITLE
EXISTING ELEVATIONS

DRAWING STATUS
PLANNING

DRAWING PATH

SCALE As Shown		DWG No. A002
DATE 22-01-2012		
DRAWN MM	DESIGN	
CHECKED	APPROVED	REV -