

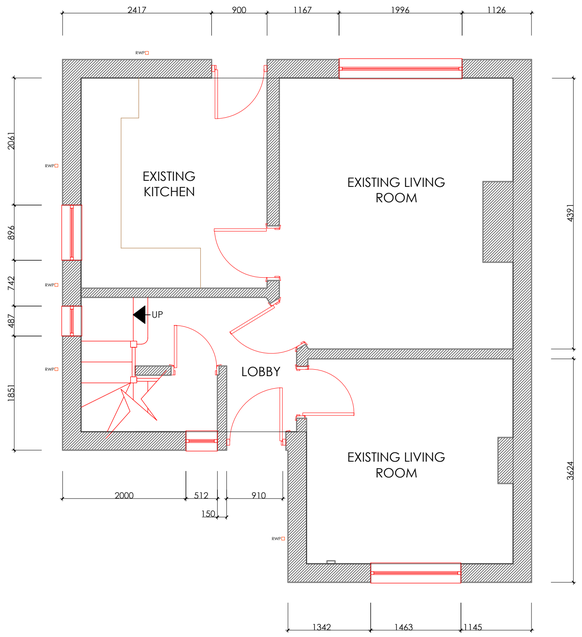



EXISTING GROUND FLOOR PLAN
47.3 Sq M

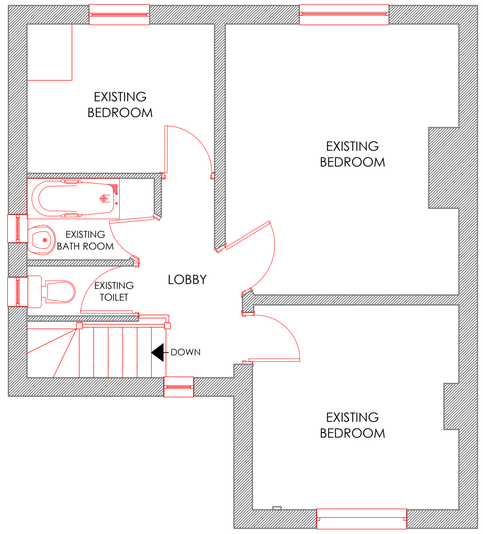

EXISTING FIRST FLOOR PLAN

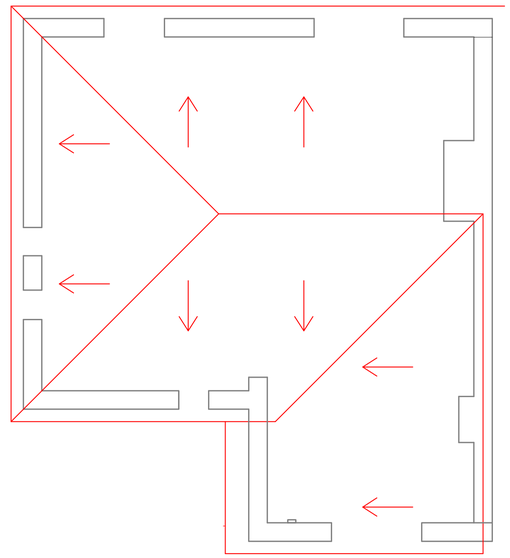


EXISTING ROOF PLAN

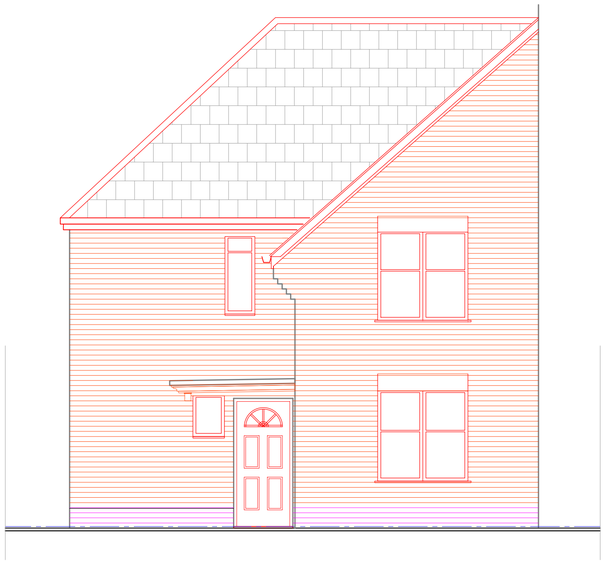

EXISTING FRONT ELEVATION



EXISTING REAR ELEVATION

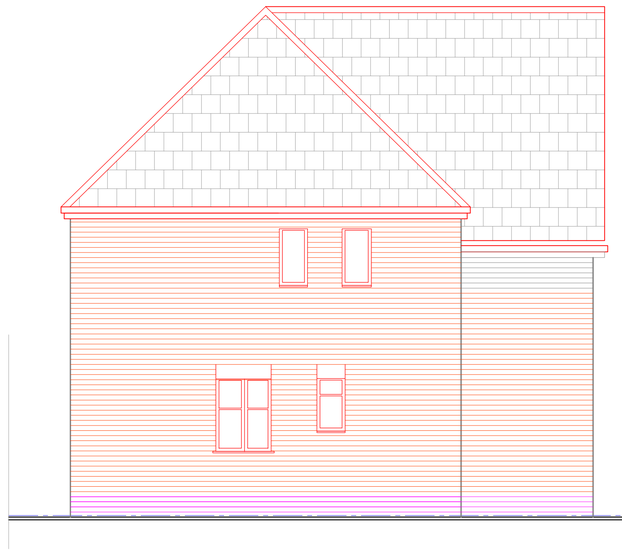

EXISTING SIDE ELEVATION

NOTES:

NOT FOR PLANNING



ARCH DESIGNS

B.A.(HONS)ARCHITECTURE

Rev : .

Date: SEP 2013

PROJECT: 249 PLATT LANE
MANCHESTER

TITLE: EXISTING PLANS AND ELEVATIONS

Scale: 1:50

Date: SEP 2013

Dwg. No: 01

REV	DATE	DESCRIPTION
Rev:	Date:	
REV	DATE	DESCRIPTION
Rev:	Date:	

Arch Designs. Tel: 07765322511

Project. 249 PLATT LANE