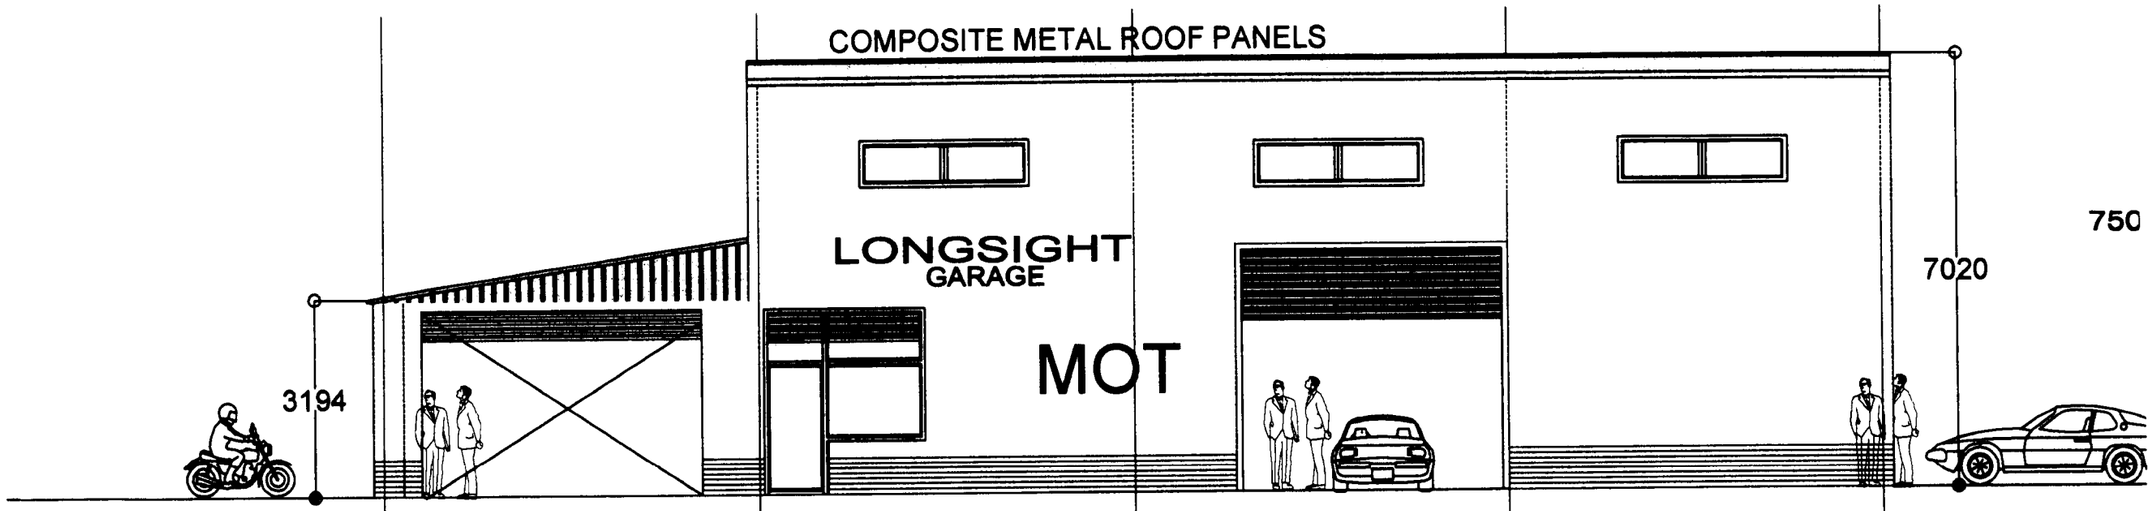

PROPOSED FRONT ELEVATION

PROPOSED GREVILLE STREET
ELEVATION

PROPOSED SIDE
ELEVATION

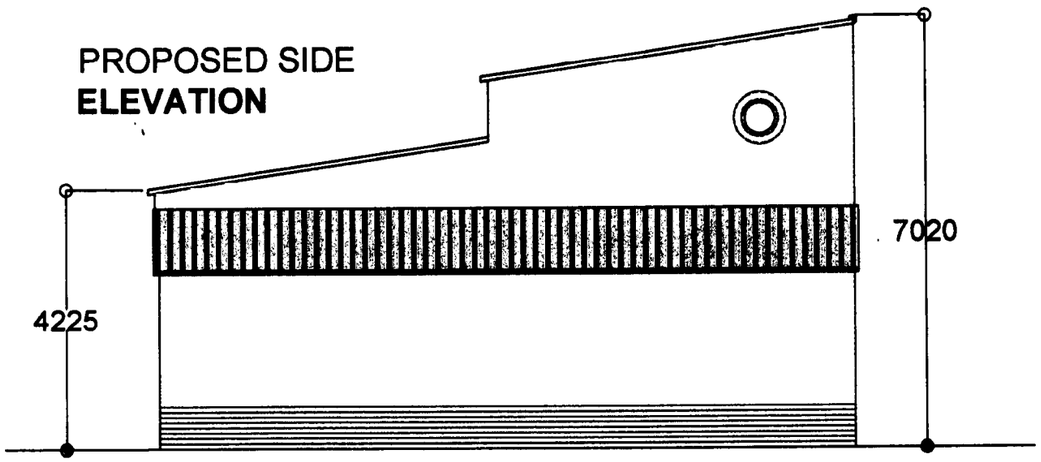

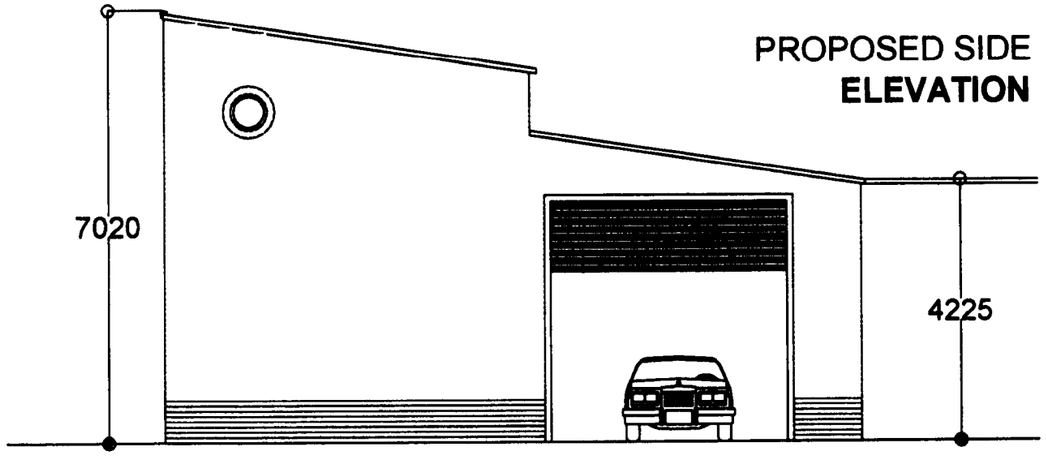

PROPOSED SIDE
ELEVATION

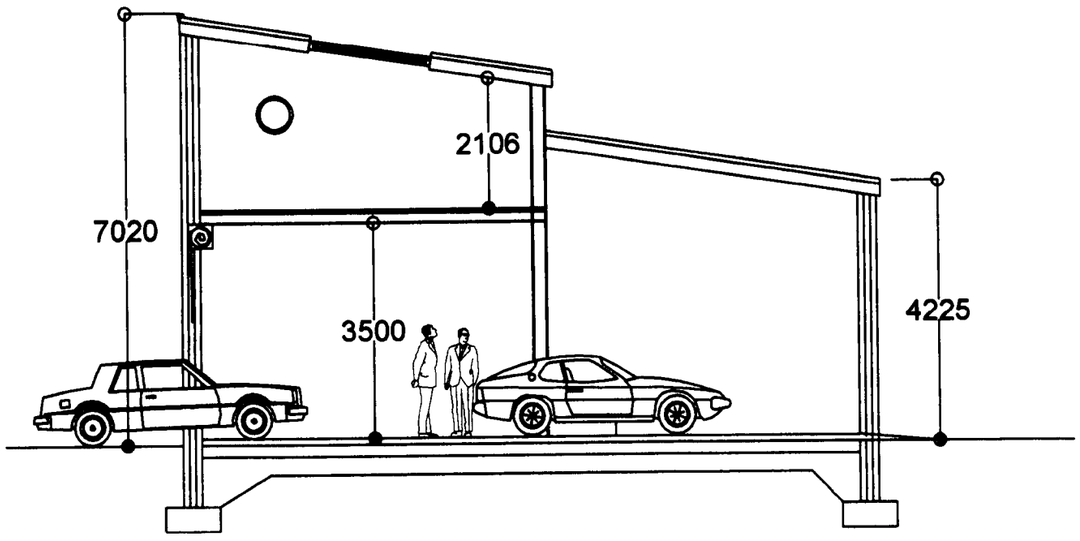

PROPOSED **SECTION**

REV A 08-12-09

N.GEDAL
BA Hons Dip ARCH RIBA
ARCHITECT

CLIENT
LONGSIGHT GARAGE
80 Greville St Manchester

Architects
Studio NG Ltd
4 Rutters Lane
Hazel Grove
Stockport
SK7 5AY
Tel: 0161-419 - 9757
studio_ng@hotmail.co.uk

DRAWING TITLE
PROPOSED
ELEVATIONS
/SECTION

DRAWING No MOT 06

SCALE 1:100
DATE MARCH 09