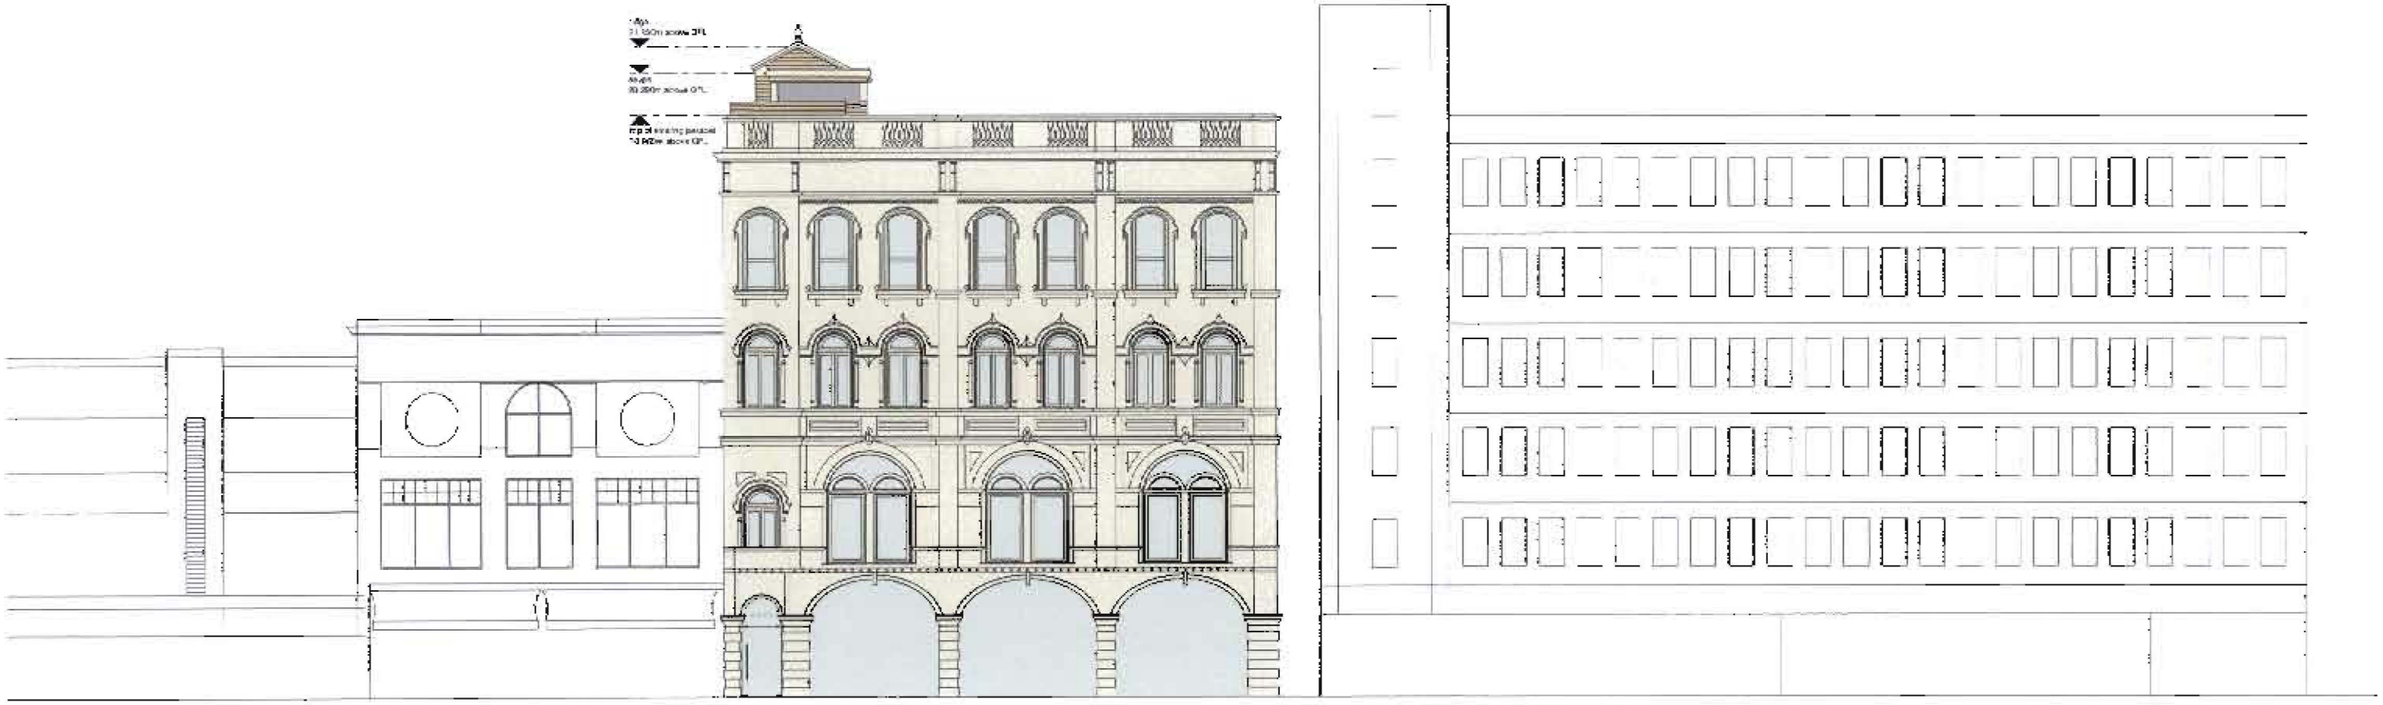

Existing street context elevation
1:200

Deansgate

Montpelier House

62 - 66 Deansgate
Manchester

Existing street context elevation

Status

Planning

Scale	Drawn by	Date
1:200@A3	AG	Dec 07

Job number	Drawing number	Revision
0443	L(—)105	

hodder associates

Architects and Designers
113-115 Portland Street
Manchester
M1 6DW
T 0161 237 1666
F 0161 237 5000
E mail@hodderassociates.com
W www.hodderassociates.com