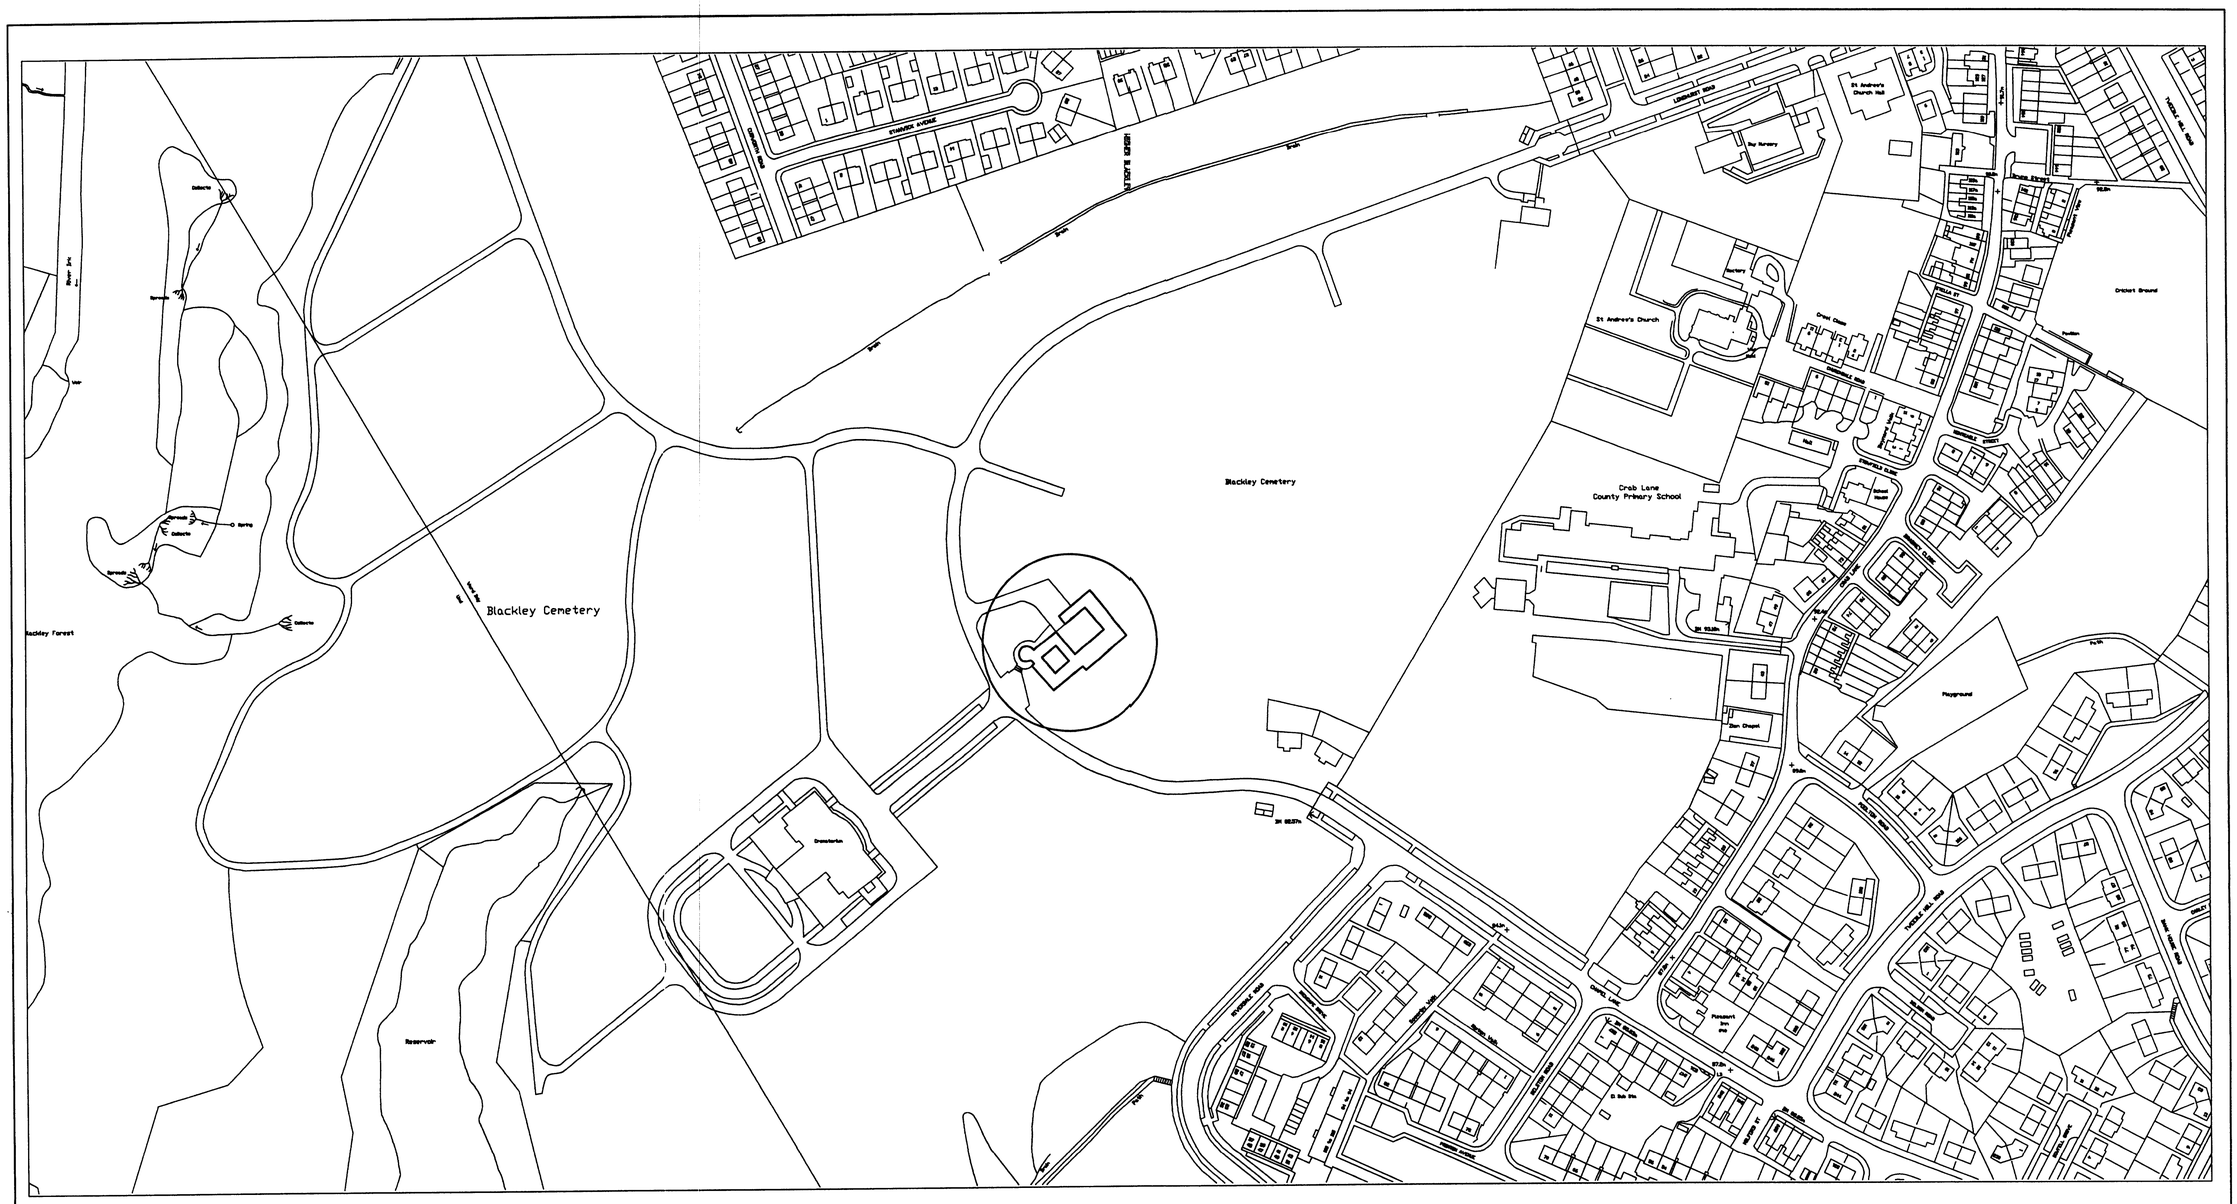


N

NOTES

Location of Blackley Crematorium shown hatched and circled

This drawing has been reproduced from the Ordnance Survey mapping with the permission of The Controller of Her Majesty's Stationery Office Crown copyright. Unauthorised reproduction infringes Crown copyright and may lead to prosecution or civil proceedings.

MANCHESTER CITY COUNCIL
Corporate Technical Services
Structural Engineers

JOB TITLE	BLACKLEY CREMATORIUM			
DRAWING TITLE	LOCATION PLAN			
DATE	SCALE	DRAWN	CHECKED	
July 08	1:1250	MM		
JOB NO.	DRAWING NO.	COMPUTER FILE	REVISION	
OS/32662	99/01			

H:\Structural Engineers\Data\DWGS\32662 Blackley Registrars Block\Blackley Registrars Block.dwg, 23/07/2008 10:20:31, maddenmi