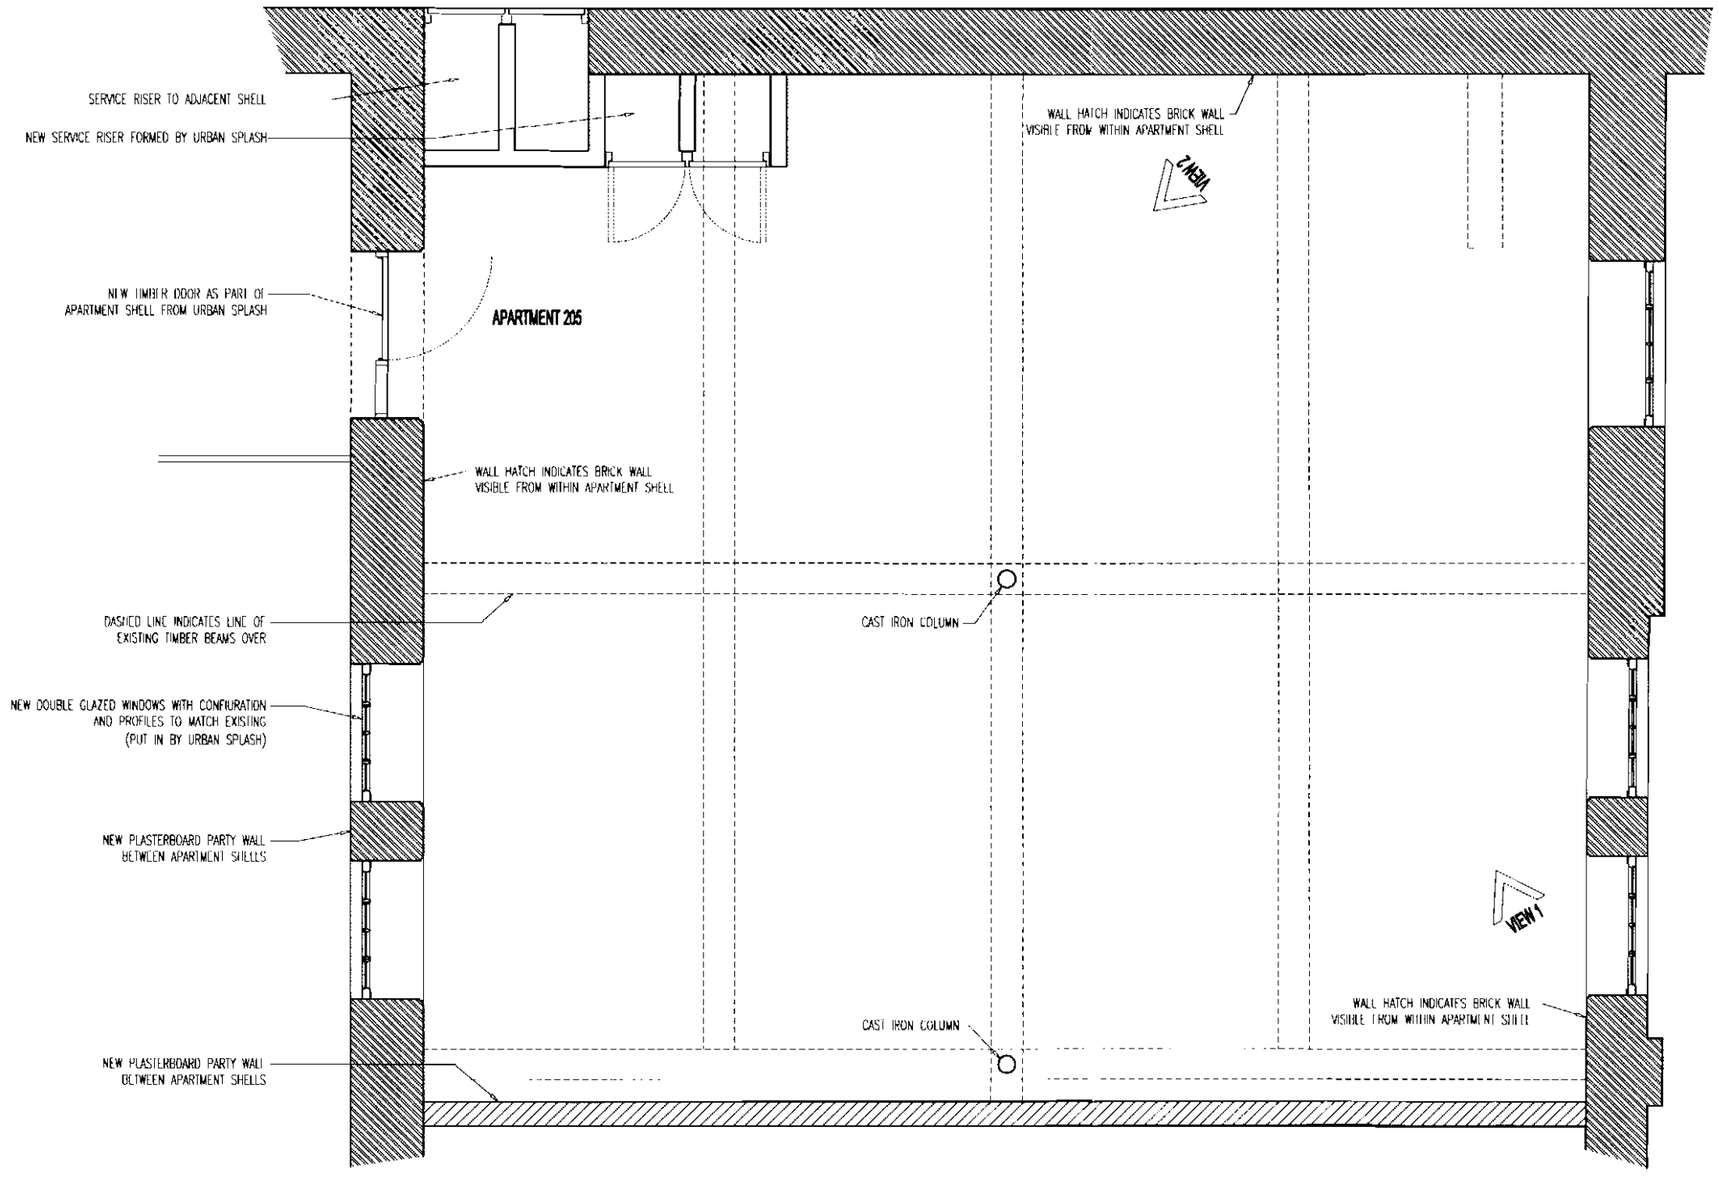

notes

1. DO NOT SCALE FROM THIS DRAWING - USE FIGURED DIMENSIONS ONLY
2. READ IN CONJUNCTION WITH ALL OTHER CONSULTANTS/SPECIALISTS DRAWINGS. REPORT ANY DISCREPANCIES BEFORE AFFECTED WORK COMMENCES
3. ALL SETTING OUT DIMENSIONS TO BE CHECKED ON SITE BY CONTRACTOR BEFORE WORK COMMENCES
4. THIS DRAWING REMAINS COPYRIGHT OF SCOTT DONALD COPY/DISTRIBUTE ONLY WITH CONSENT OF AUTHOR

DIRECTIONAL ARROWS SHOW POSITION AT WHICH PHOTOGRAPHS WERE TAKEN - REFER DREAWING A.L.010

client: SCOTT DONALD

project: PLOT 205, ALBERT MILL, MANCHESTER

drawing title: EXISTING PLAN (AS HANDED OVER BY URBAN SPLASH)

drawing number: A.L.001

revision:

drawing status: PLANNING

scale: 1:50 @ A3

date: may 2008

checked:

scott donald
T: 07786 230900
E: scott@reid-architects.com

notes:

1. DO YOU SCALE FROM THIS DRAWING - USE FIGURED DIMENSIONS ONLY
2. READ IN CONJUNCTION WITH ALL OTHER CONSULTANTS/SPECIALISTS DRAWINGS. REPORT ANY DISCREPANCIES BEFORE AFFECTED WORK COMMENCES
3. ALL SETTING OUT DIMENSIONS TO BE CHECKED ON SITE BY CONTRACTOR BEFORE WORK COMMENCES
4. THIS DRAWING REMAINS COPYRIGHT OF SCOTT DONALD. COPY/DISTRIBUTE ONLY WITH CONSENT OF AUTHOR

REFER TO DRAWING A.L.001 FOR LOCATION FROM WHICH PHOTOGRAPHS WERE TAKEN



view 1

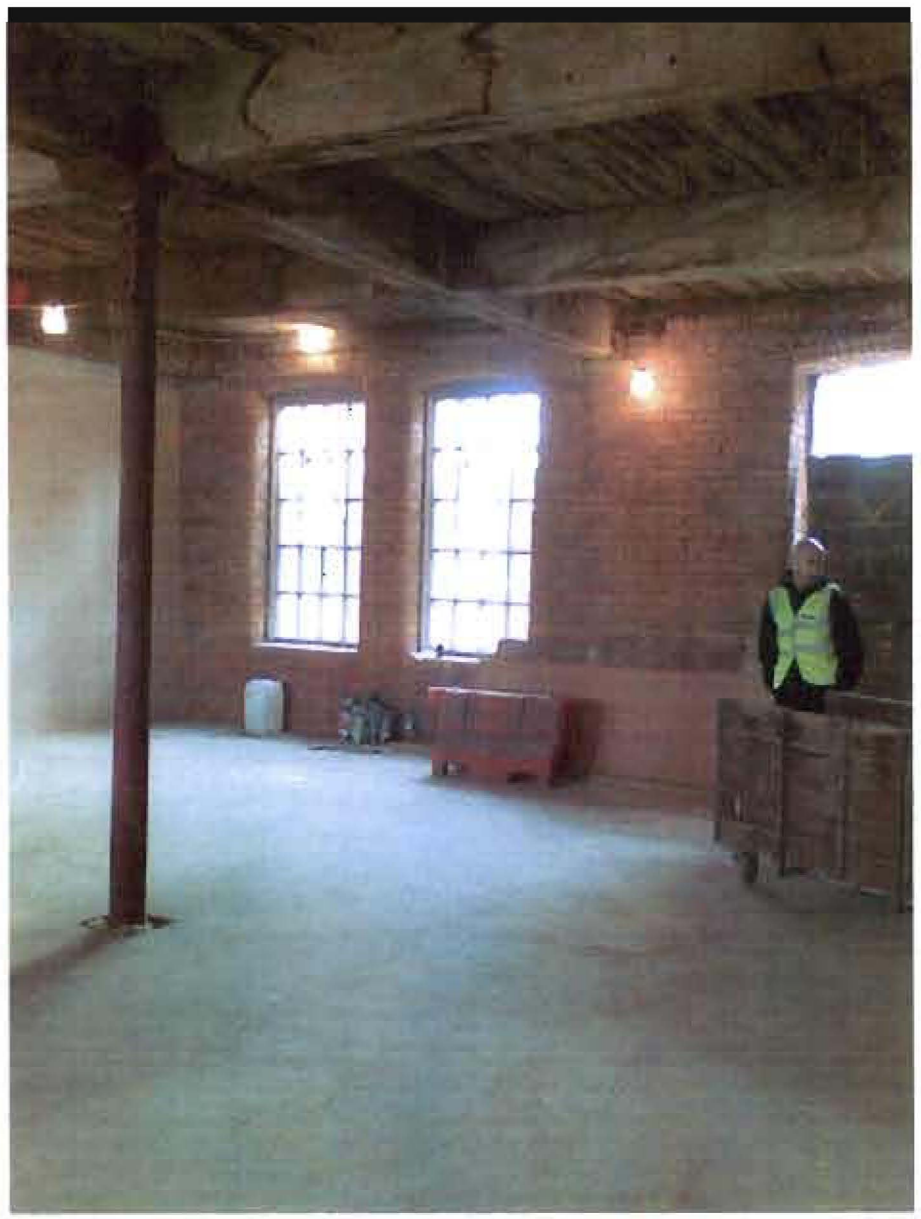

view 2

PLANNING

RD

ED

CD 15 MAY 2008

client SCOTT DONALD

project PLOT 205, ALBERT MILL MANCHESTER

drawing title EXISTING APARTMENT SHELL PHOTOGRAPHS

drawing number A.L.010

revision

drawing status PLANNING

scale

date may 2008

checked

scott donald
T: 07788 230900
E: scott@reid-architects.com