DO NOT SCALE. All dimensional details are to be checked against actual site dimensions before any work is executed.
This drawing is copyright

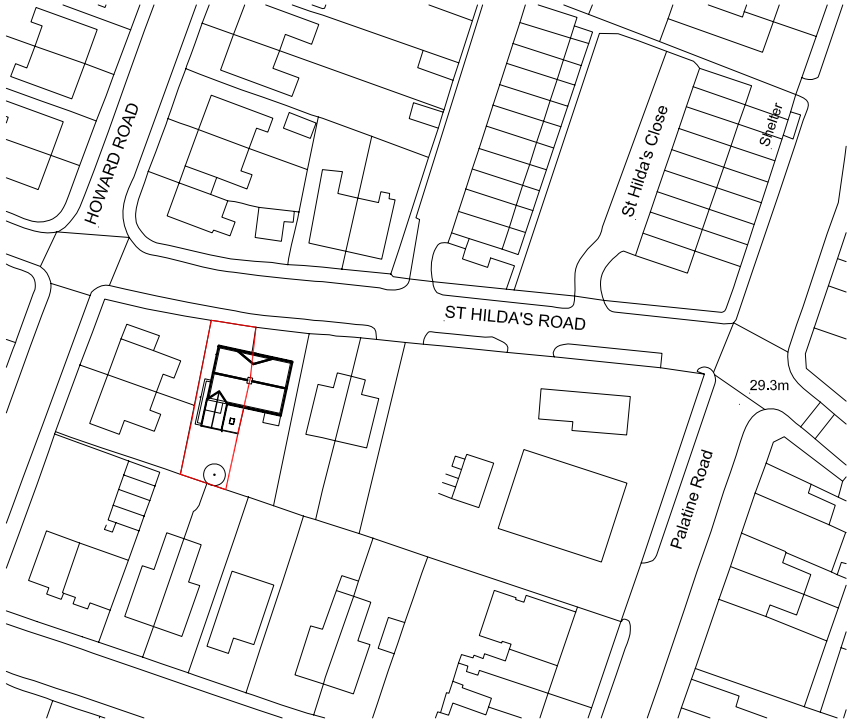


Site Location Plan Scale 1:1250

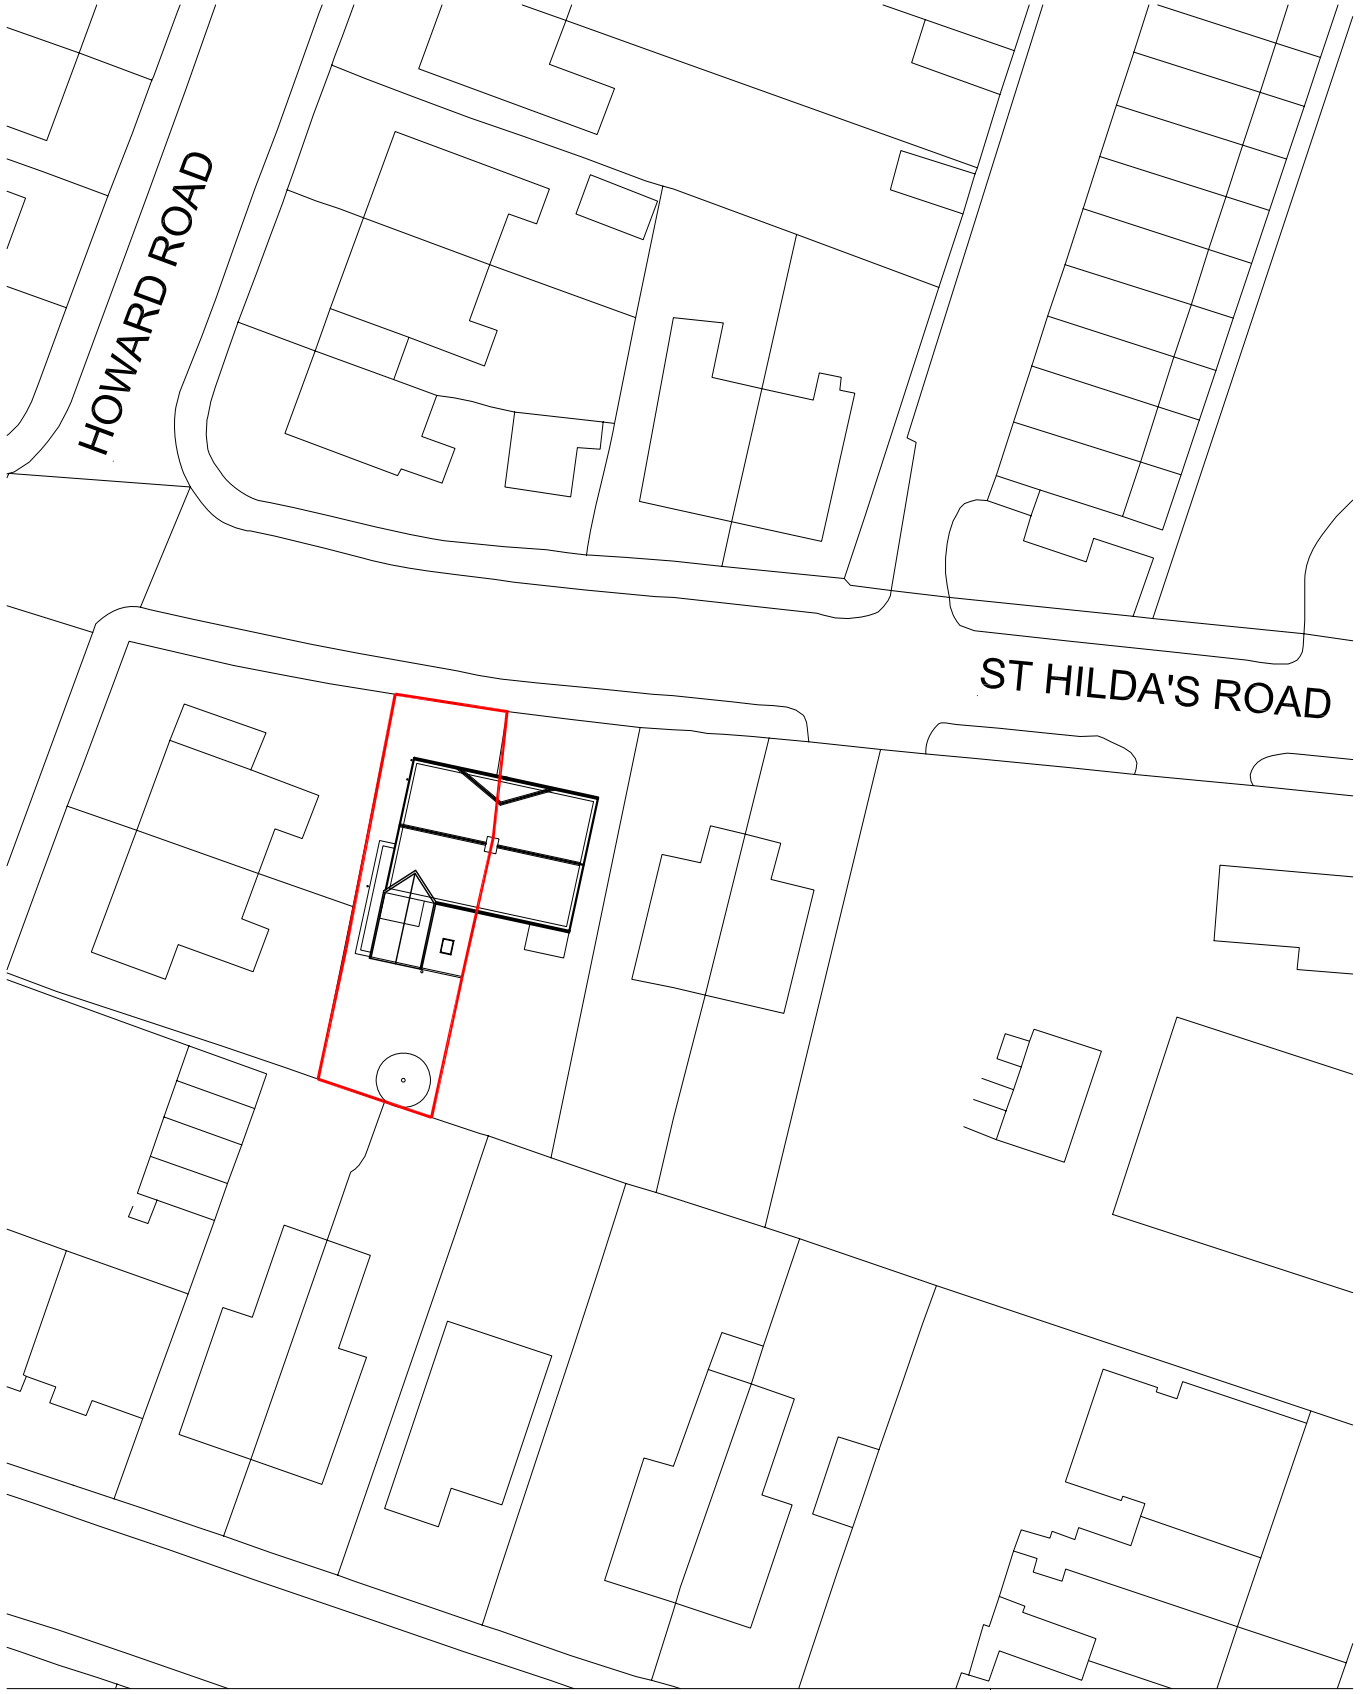


Site Plan 1:500

0 5 10

# Alteration Works to 5 St Hilda's Road - Site Plans

Scale As Shown