




Left Hand Elevation

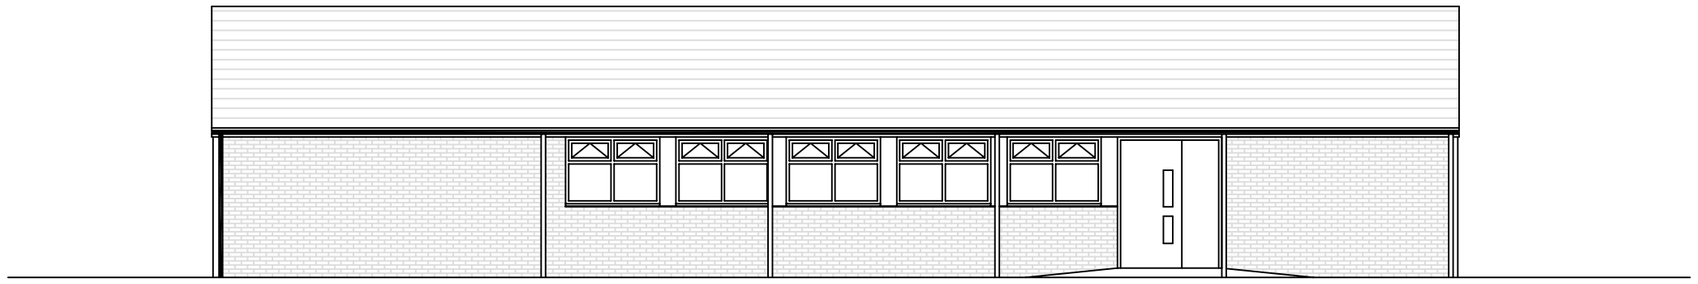


Front Elevation

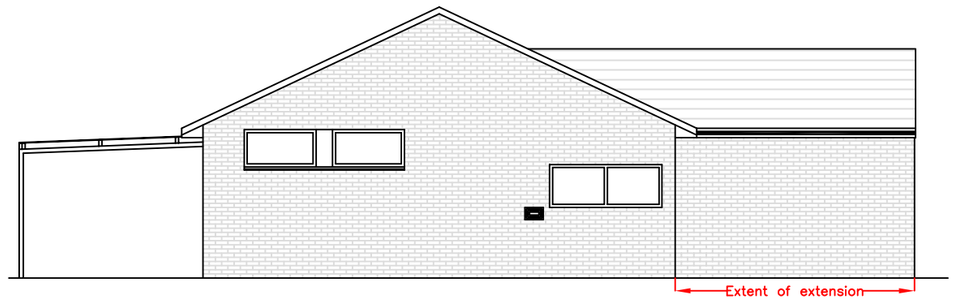

Right Hand Elevation

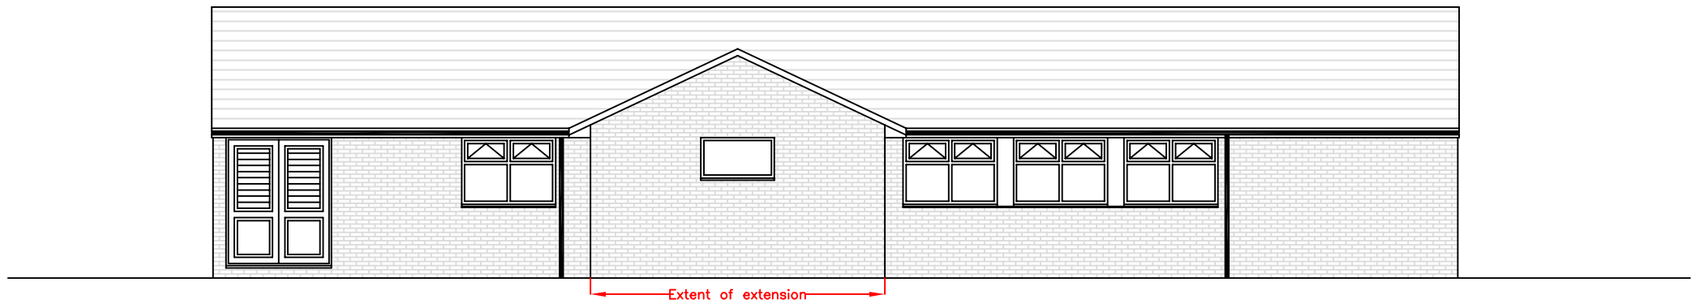

Rear Elevation

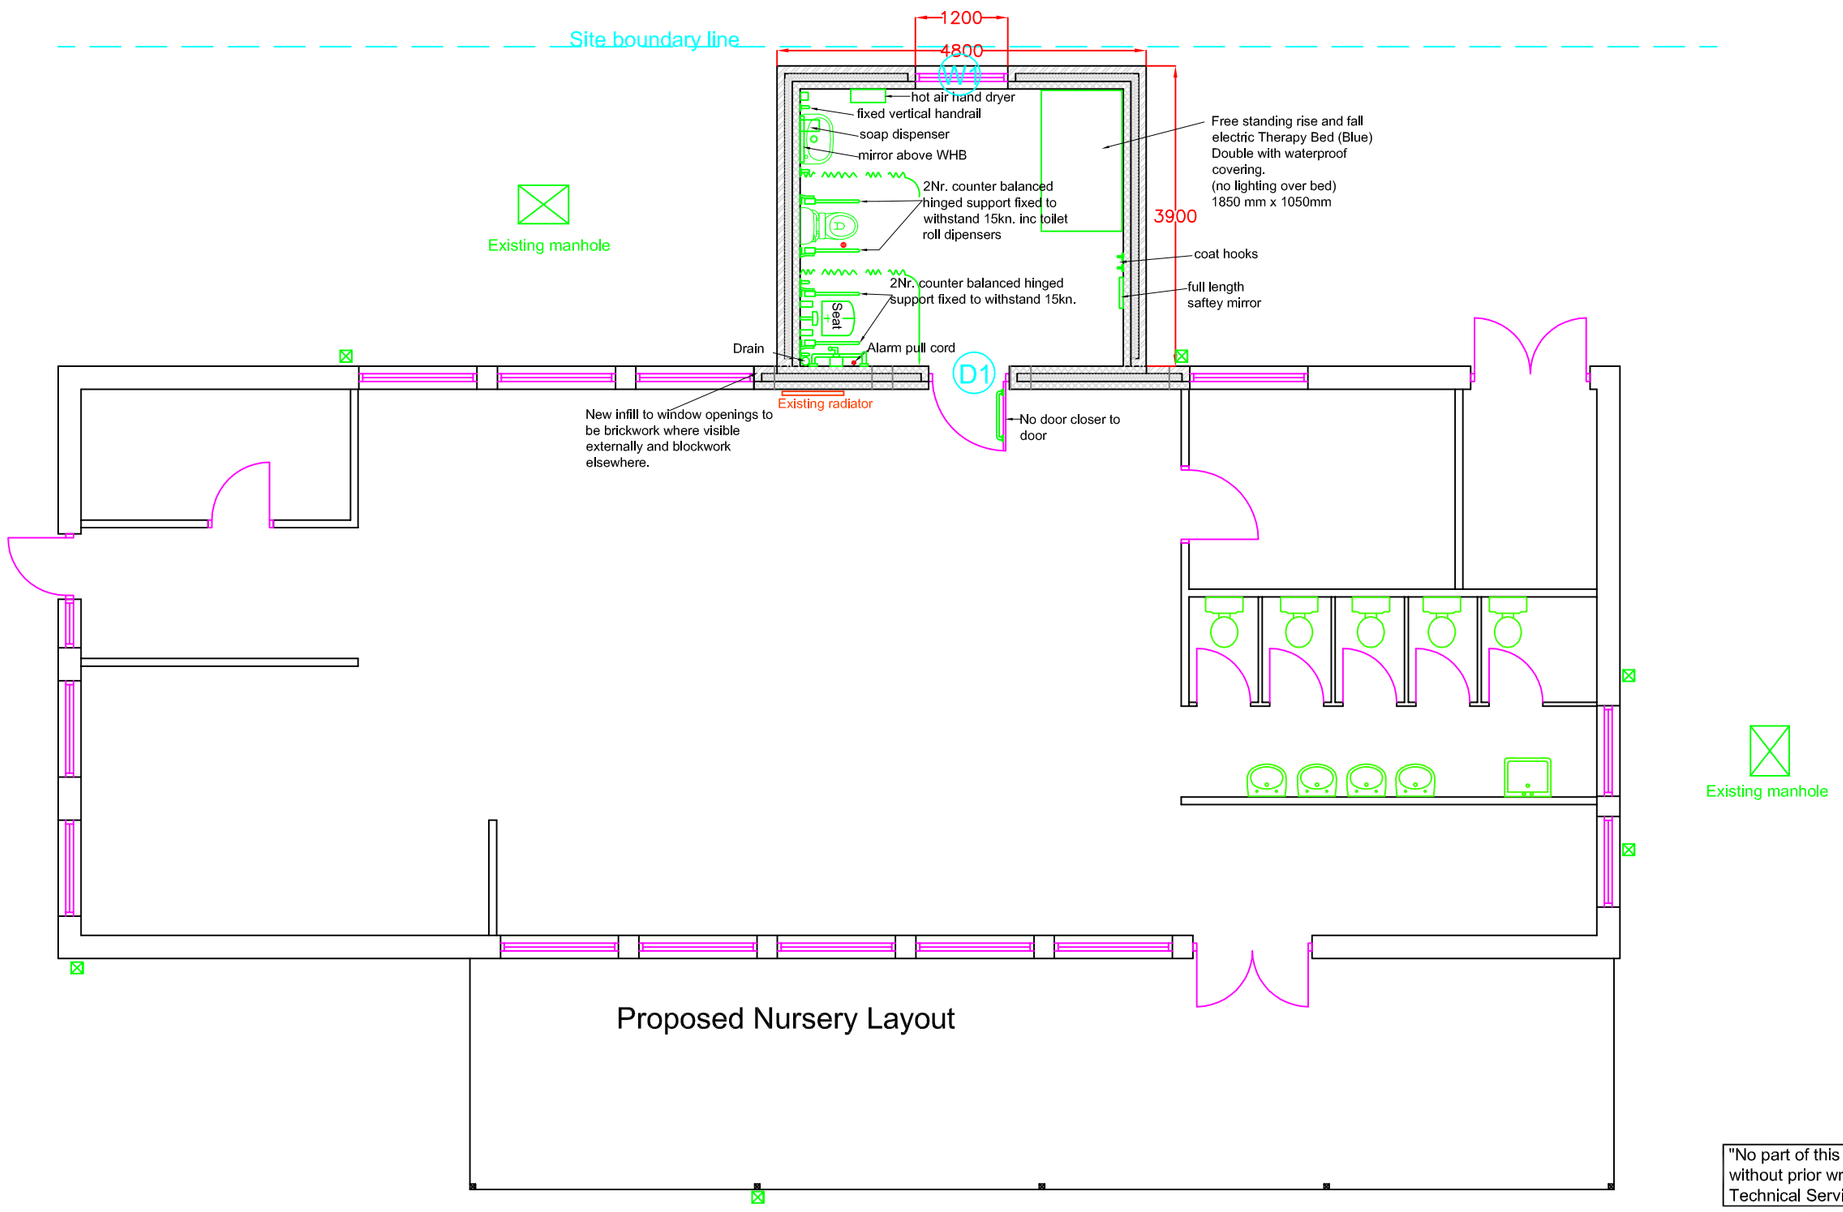

Proposed Nursery Layout

"No part of this drawing or data file may be reproduced without prior written permission of the Corporate Technical Services Group or approved representative".

Rev	Description	Date	by	chkd

MANCHESTER CITY COUNCIL
Corporate Technical Services Group
4th floor Heron House
47 Lloyd St
Manchester
M2 5LE

JOB TITLE: Beaver Road Primary School

DRAWING TITLE: Proposed Nursery Plan and Elevations

COMPUTER FILE	DATE	SCALE	DRAWN	CHECKED
	16/04/10	1:100	LH	

JOB NO.	DRAWING NO.	REVISION
ED37957	B004	