Plant/Botanical Name	Common Name	Size/Height	Qty
TREES			
Crataegus laevigata/oxyacantha 'Paul's Scarlet'	Hawthorn	25 Ltr	2
BIG SHRUBS			
Mahonia media 'Charity'	Mahonia	3 Ltr	7
Photinia fraseri 'Red Robin'	Photinia	15 Ltr	4
SMALL SHRUBS			
Aucuba japonica 'Crotonifolia'	Aucuba	3 Ltr	5
Aucuba japonica 'Variegata'	Aucuba	3 Ltr	5
Cornus alba 'Sibirica Variegata'	Dogwood	3 Ltr	10

Mammoth'			
Galanthus nivalis simplex	Snowdrop		1050

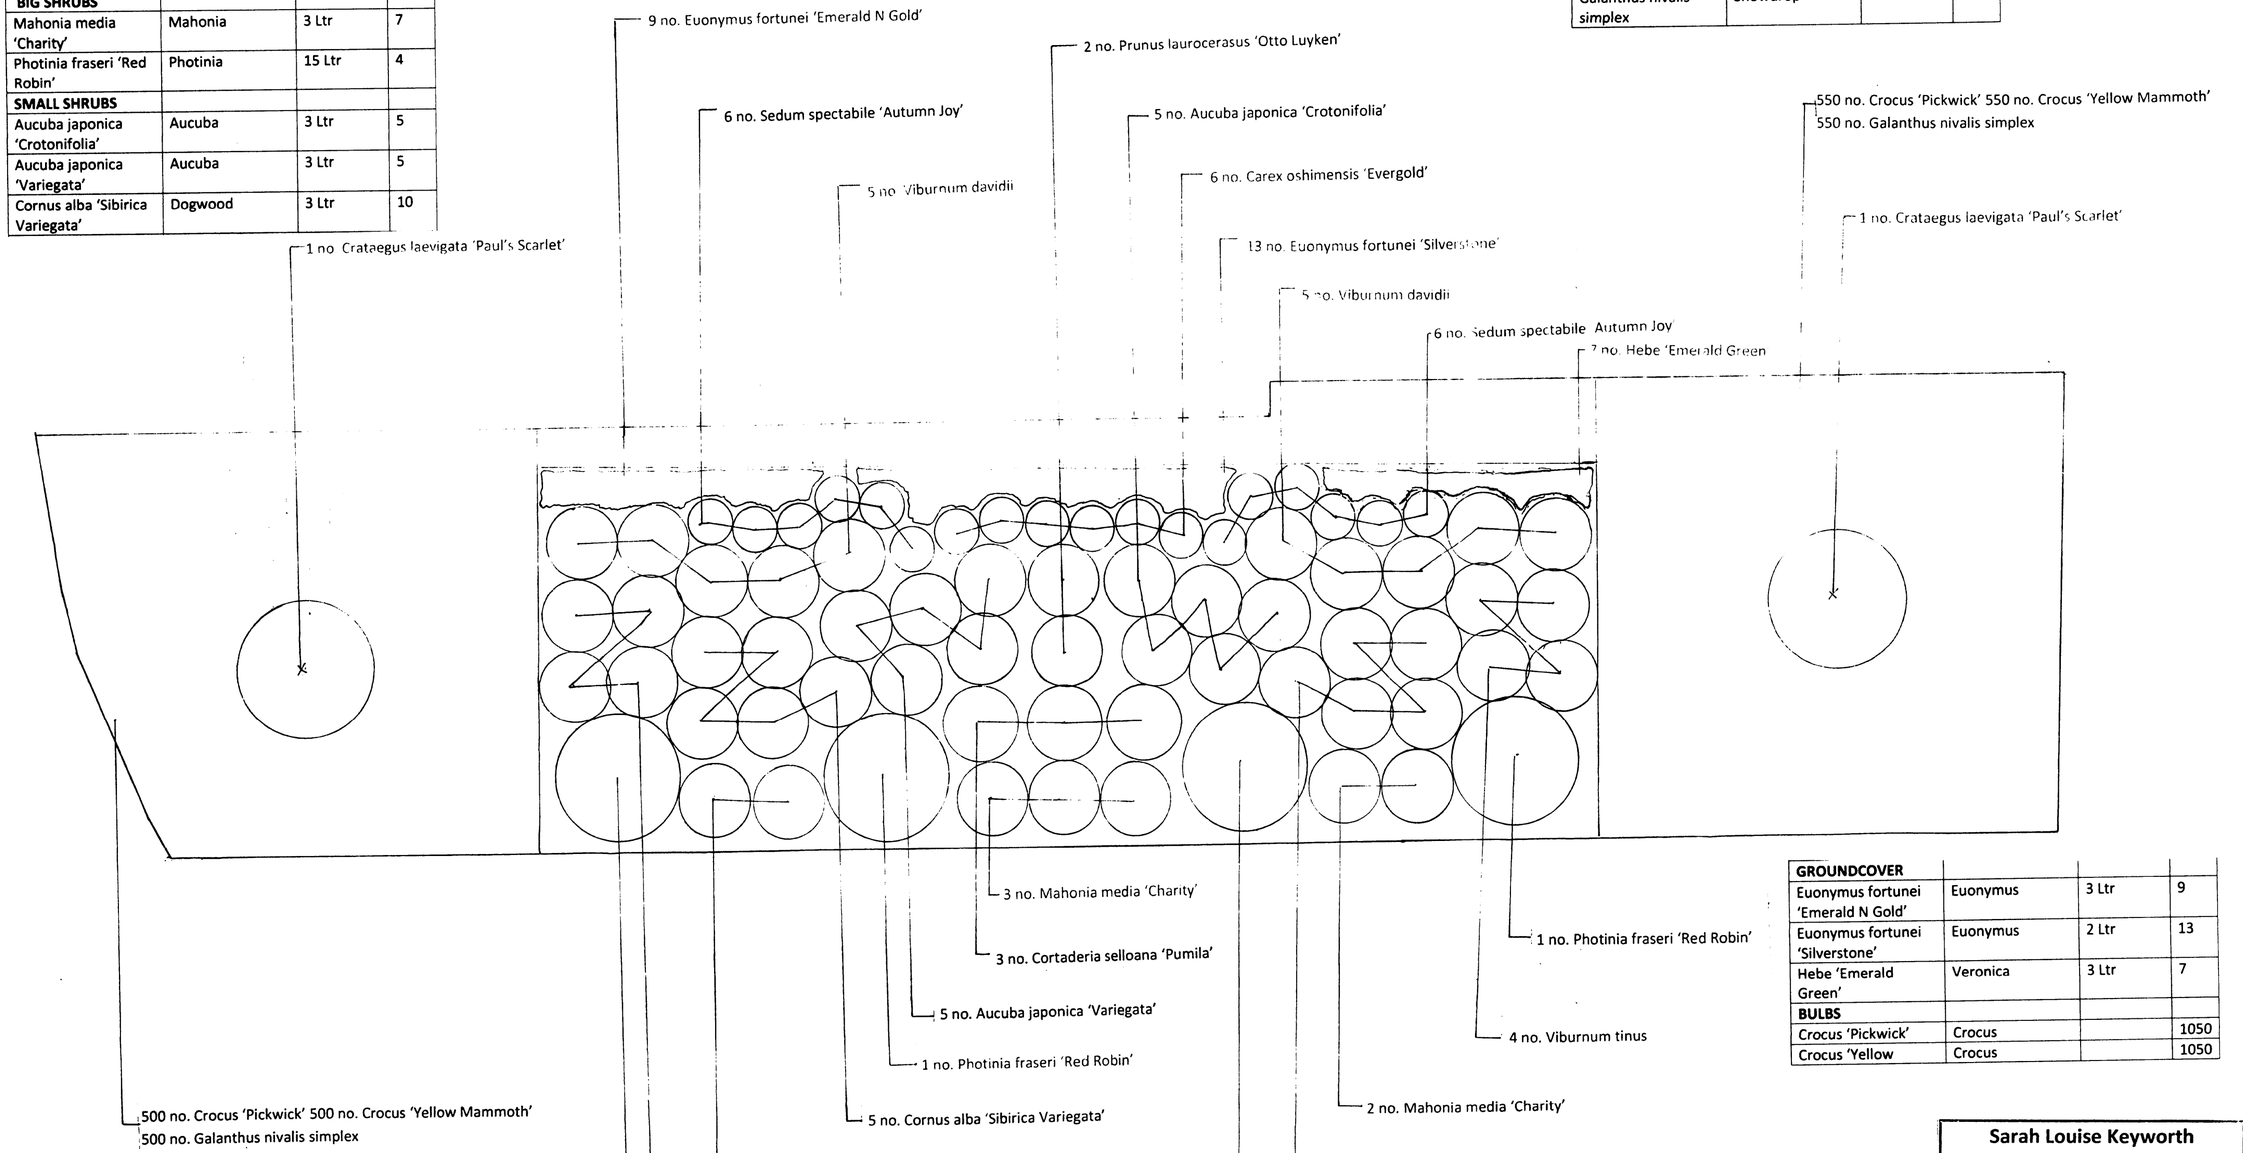

GROUNDCOVER			
Euonymus fortunei 'Emerald N Gold'	Euonymus	3 Ltr	9
Euonymus fortunei 'Silverstone'	Euonymus	2 Ltr	13
Hebe 'Emerald Green'	Veronica	3 Ltr	7
BULBS			
Crocus 'Pickwick'	Crocus		1050
Crocus 'Yellow	Crocus		1050

Prunus laurocerasus 'Otto Luyken'	Prunus	3 Ltr	2
Viburnum davidii	Viburnum	3 Ltr	10
Viburnum tinus	Viburnum	3 Ltr	8
PERENNIALS			
Cortaderia selloana 'Pumila'	Pampas Grass	4 Ltr	3
Sedum spectabile 'Autumn Joy'	Stonecrop	3 Ltr	12
GRASSES			
Carex oshimensis 'Evergold'	Carex	4 Ltr	6

...NING

... - 9 OCT 2008

	INIT REC'D	DATE
M		
M		
FOIL ACTION		

Sarah Louise Keyworth

30 Pinewoods, Pine street, Woodley, Stockport, Sk6 1NN.
Tel: 07932791441

CLIENT: N J HOULIHAN ASSOCIATES PROPERTY & SURVEYING SERVICES

DRAWING TITLE: PLANTING PLAN AND SCHEDULE OF BORDER AND NATURLISING BULBS IN GRASS AREAS

JOB No: 1

SCALE: 1:500

DATE: 15.09.2008

DRAWN BY: SLK