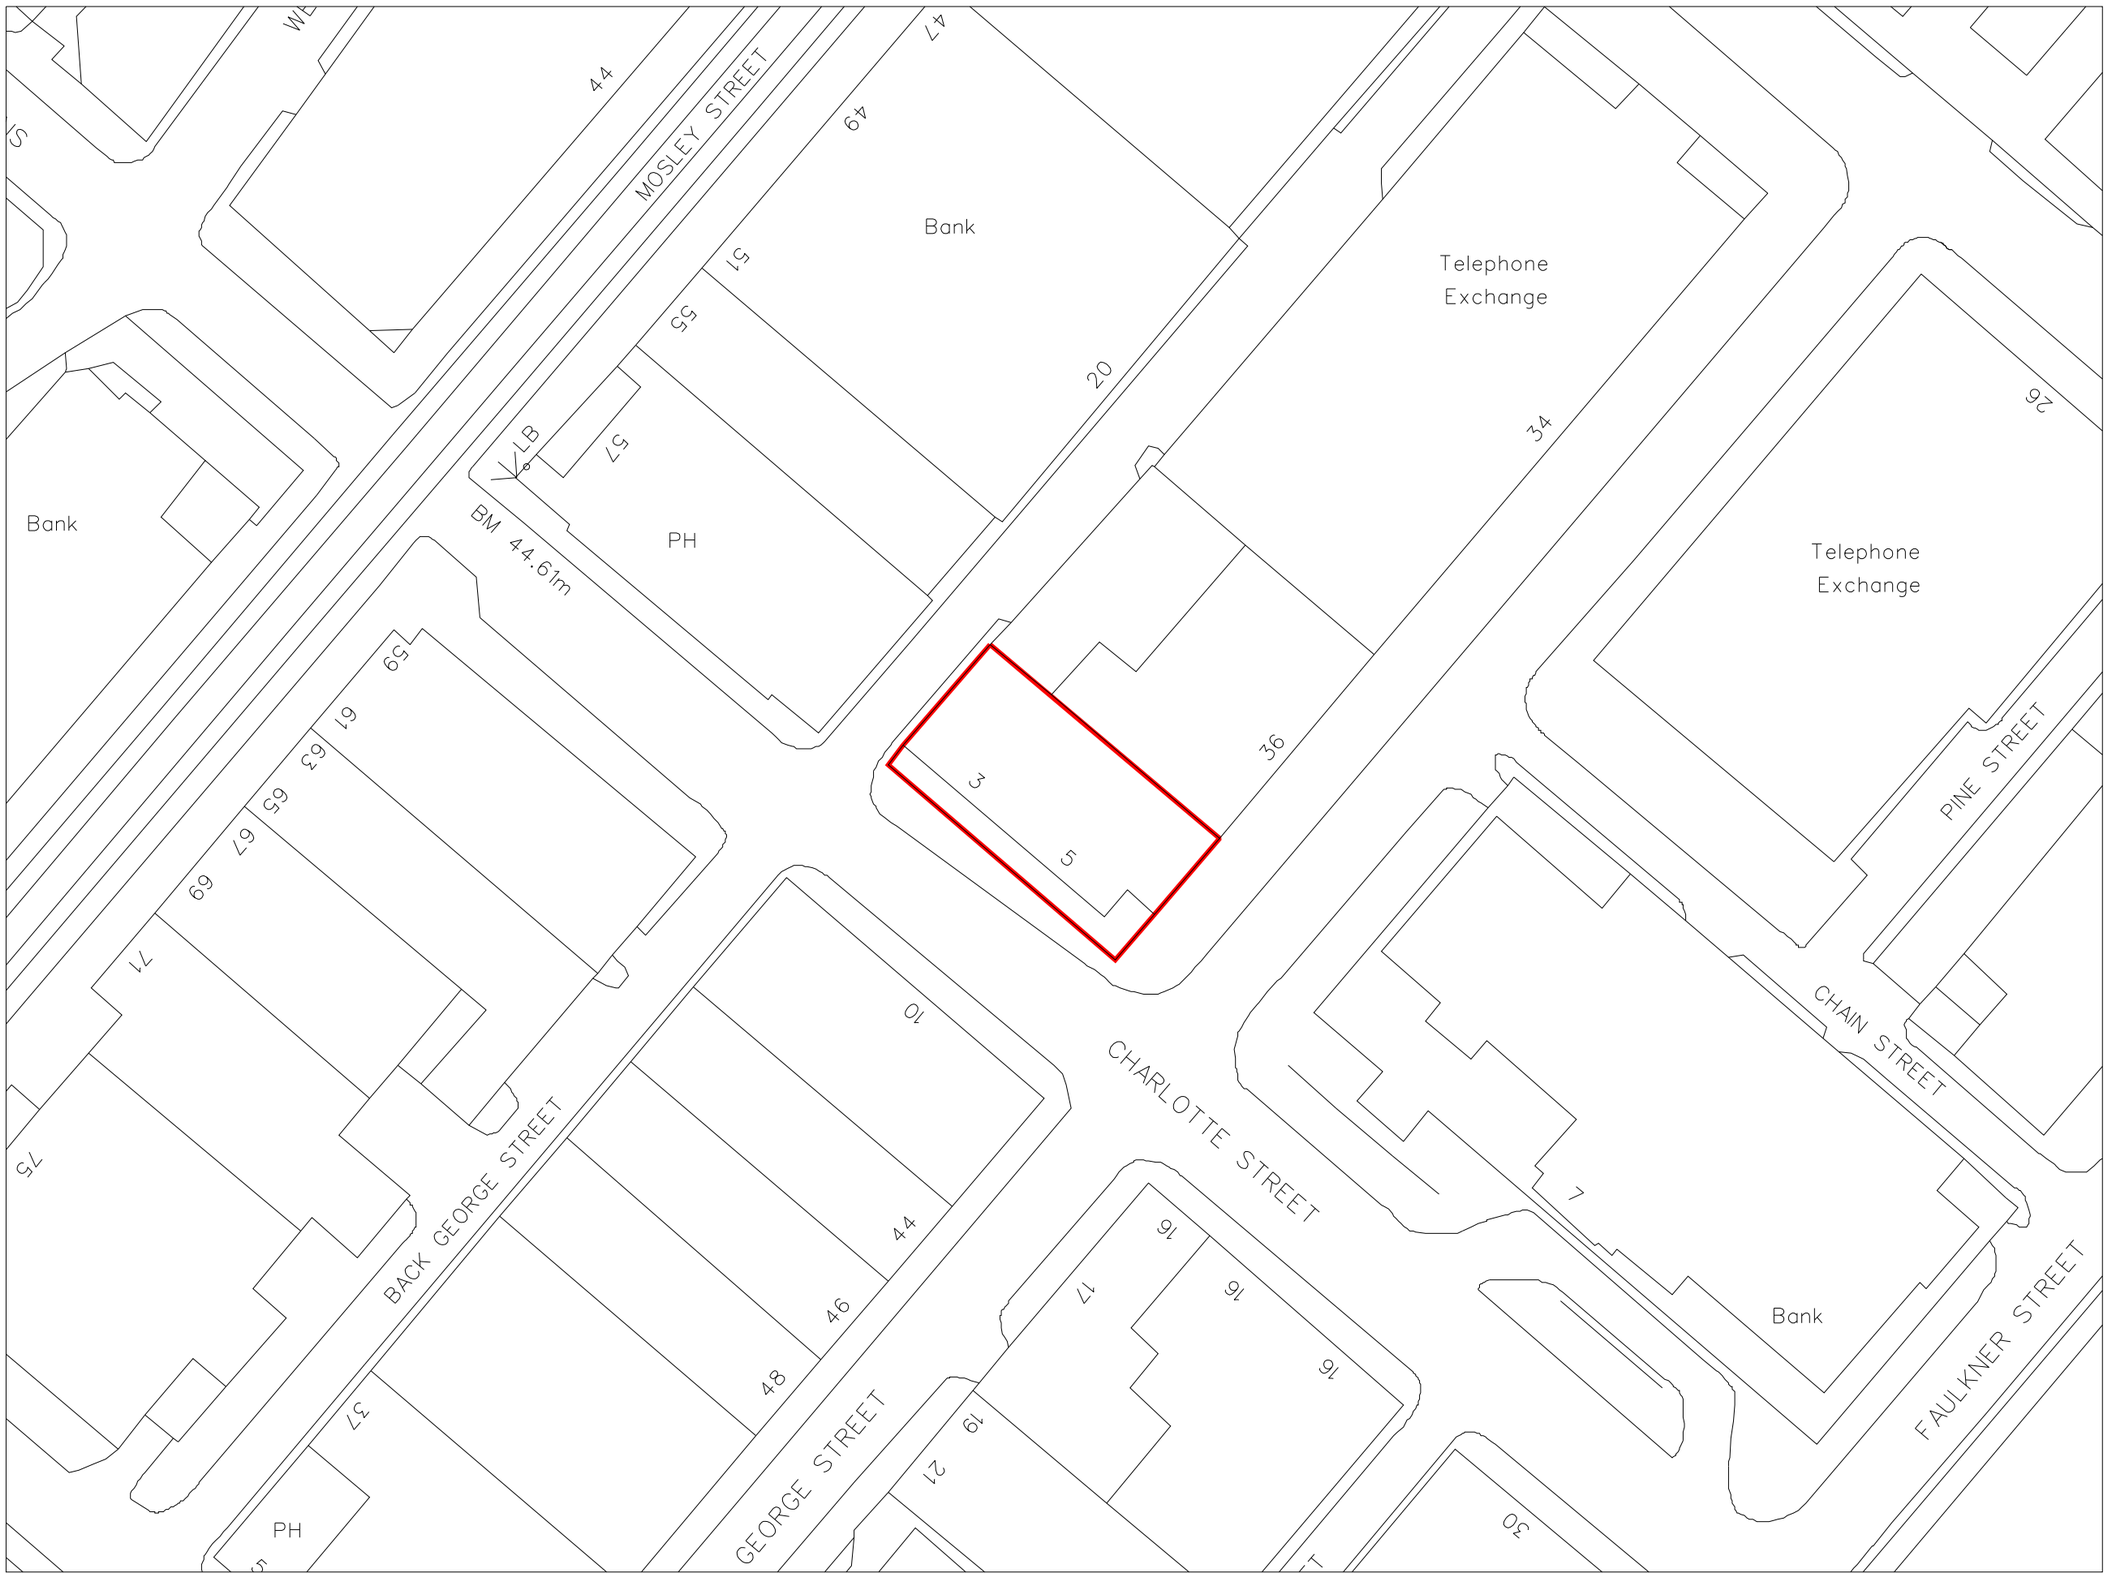


project
3-5 Charlotte Street, Manchester

job number
1007

title
site plan

drawing number
al(05)002

revision

scale
1:500

date
jan 2007

drawn by
ae

checked by

notes / revision

N

issued for
planning document

stephenson | bell
architects and planners

aeroworks
5 adair street manchester M1 2NQ
t 0161 273 7204 f 0161 272 8553
e e-mail@stephenson-bell.com
w www@stephenson-bell.com

This design and drawing is the copyright of stephenson bell limited and may not be reproduced in any form whatsoever without prior written consent.
issue of the drawing does not impart any real or implied copyright licence. **do not scale from this drawing**