
Do not scale off this drawing. All dimensions to be checked on site prior to manufacture and construction. This drawing is the property of Tyler Design Partnership and should not be reproduced without permission. All discrepancies to be brought to the attention of the architect immediately. This drawing to be read in conjunction with the specification / bill of quantities and related drawings.

Notes:

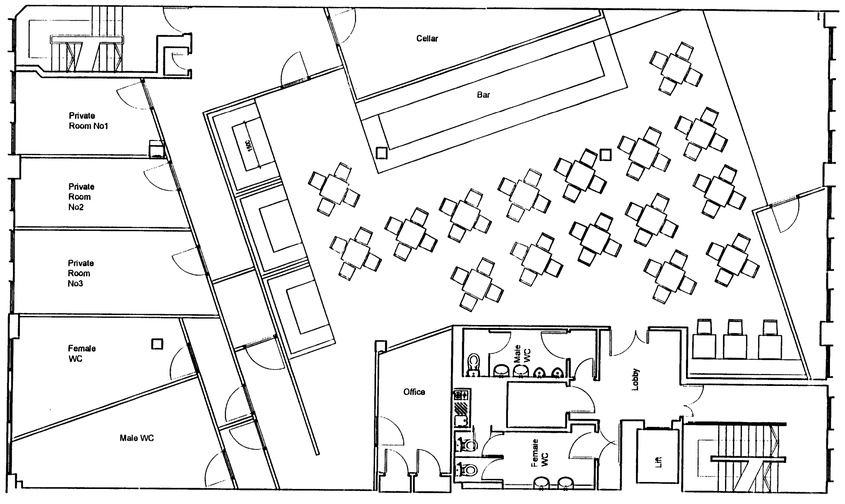


Second Floor Plan

Ground Floor Lobby Plan



Fourth Floor Plan

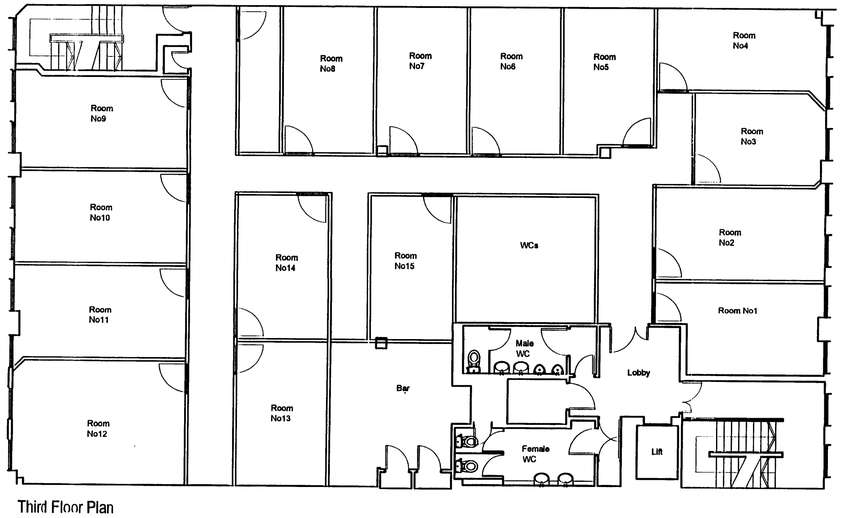

Third Floor Plan

PLANNING
RECD
16 AUG 2007
REV | DATE | INIT | RECD

rev A 15.08.07 level access shown at ground floor

tylerdesign
Unit G2B, Flint Glass Works, 64 Jersey Street, Ancoats Urban Village, Manchester, M4 6JW tel/fax: 0161 605 0845/0846
3 Hills Cottages, Skipool Road, Thornton-Cleveleys, FY5 5JZ tel/fax: 01253 863 166 email: office@tylerdesign.co.uk

Client
Chi Yip Group

Project
Amadeus House - Karaoke Bar

Title
Proposed Gr, 2nd, 3rd & 4th Floor Plans

date Feb 07
scale 1:100
job no. CY01
dwg no. AL01 A
drawn TD
checked TD