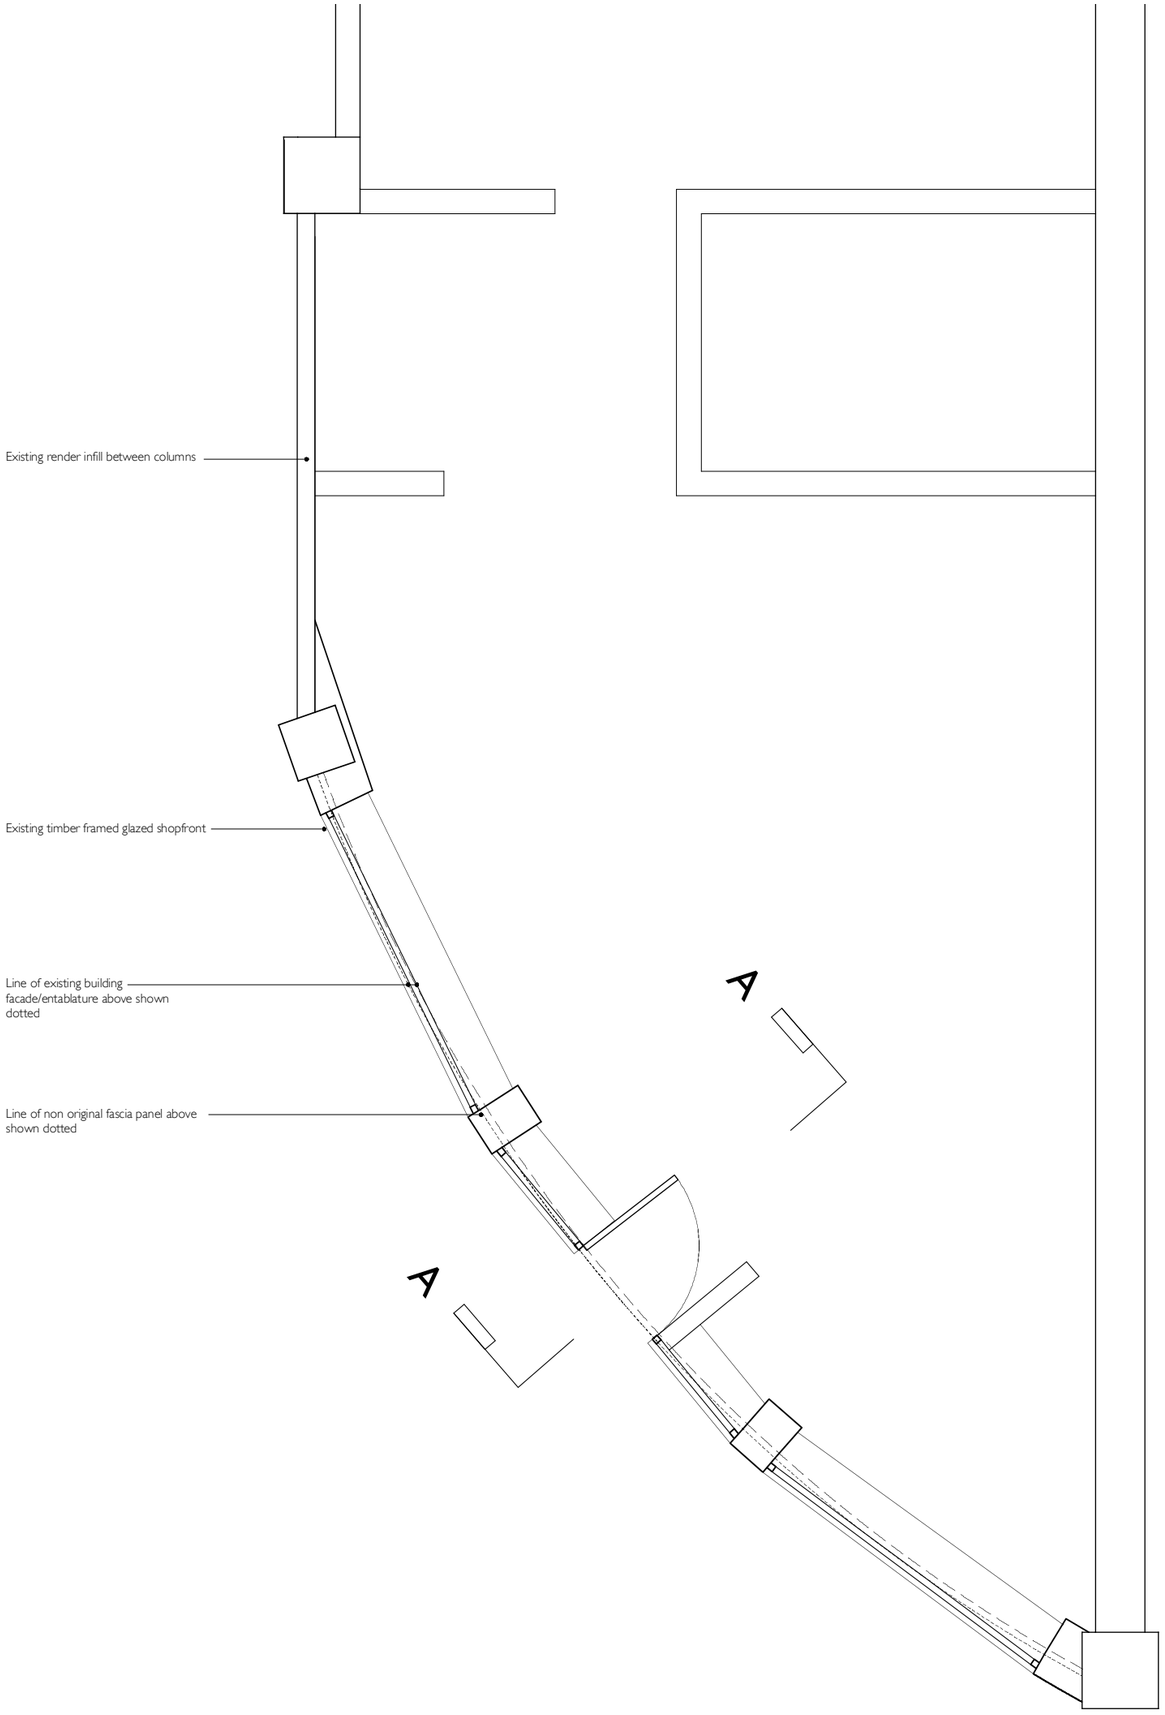


-	-	-
description	date	rev

STA Travel

Oxford Road, Manchester

Ground Floor Plan
Existing

scheme 1325
no. **E(100)**
rev -

scale **1:50@A3**
date Feb 10
drawn HKW

makinarchitecture
URBAN ARCHITECTS & DESIGNERS
www.makinarchitecture.com
t 0161 236 0051
e architect@makinarchitecture.com

COPYRIGHT OF MAKIN ARCHITECTURE
DO NOT SCALE FROM THIS DRAWING
DIMENSIONS TO BE CHECKED ON SITE

***SK** sketch **P** proposed **T** tender **C** construction **AB** asbuilt*