All dimensions are to be checked on site, any discrepancies are to be reported to the Architect before work commences. Do not scale from this drawing.

This drawing is to be read in conjunction with all relevant consultants and specialists drawings / documents, any discrepancies are to be reported to the Architect before the affected work commences.

All structural components shown are indicative only. Details / calculations of structural members are to be provided by the Structural Engineer.

This drawing is copyright.

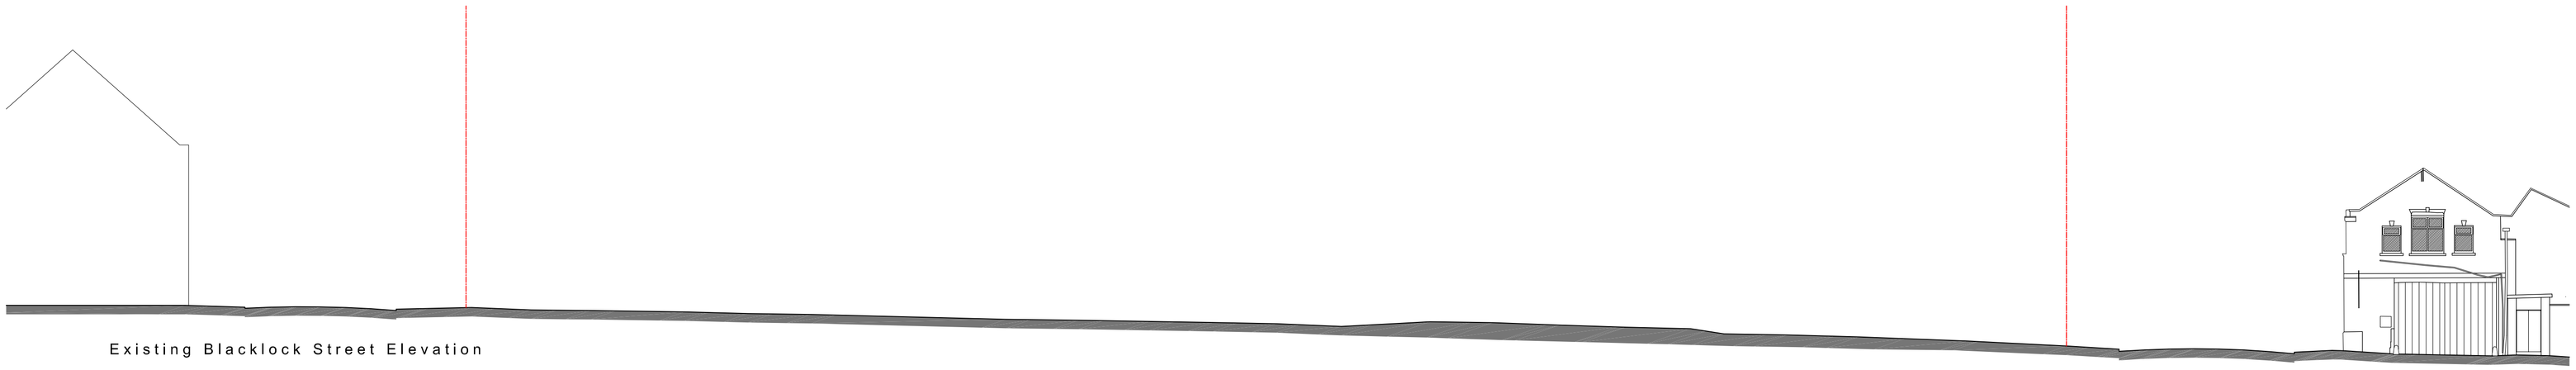

Existing Blacklock Street Elevation



Existing Derby Street Elevation

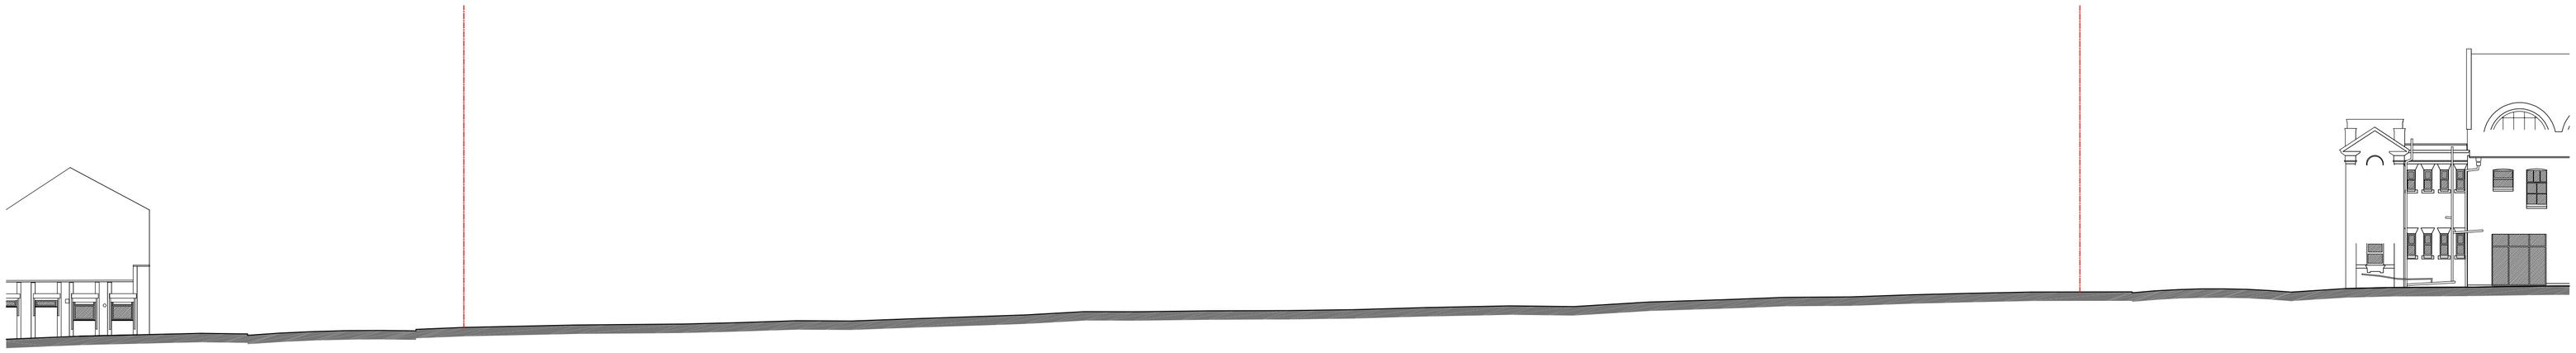

Existing Woolley Street Elevation

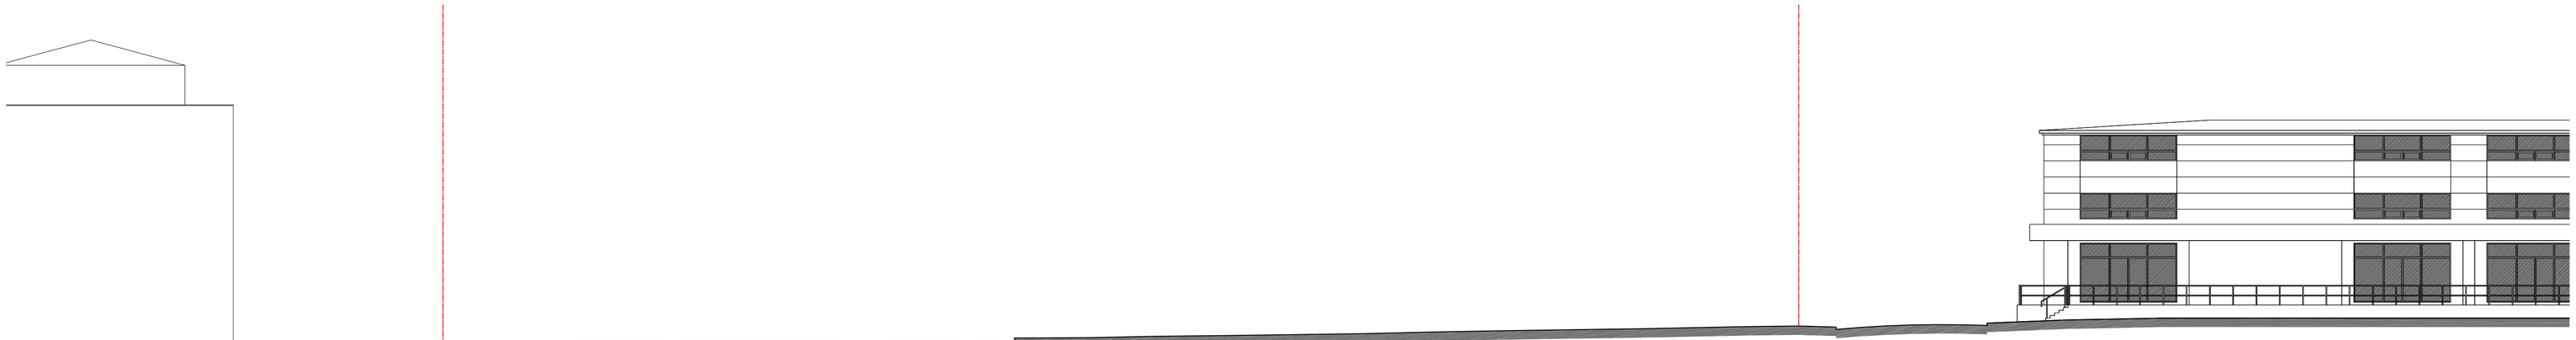

Existing Knowsley Street Elevation

T&G Associates Limited
Architects & Urban Designers

Tel : 0161 848 7263
Fax : 0161 877 5587
e-mail: mail@tandgassociates.co.uk

1st Floor, Westwood House
Greenwood Office Park,
Manchester, M5 4QH

Client:
China Wholesale Centre Ltd

Project:
Former Lancashire Dairies Site, Cheetham Hill, M8 8LB

Drawing Title:
Existing Street Scene Elevations

Scale: 1:200 @ A1

Date: September 2012

Drawing No: 8406/020

Revision: -