

© James Darwent Architecture. To be read in conjunction with the specification and all relevant drawings. Contractor to check all dimensions on site and inform architect in writing of any inaccuracies to drawings. Do not scale from this drawing. All noted dimensions in MM unless stated otherwise. To be read in conjunction with all other architects and engineers drawings

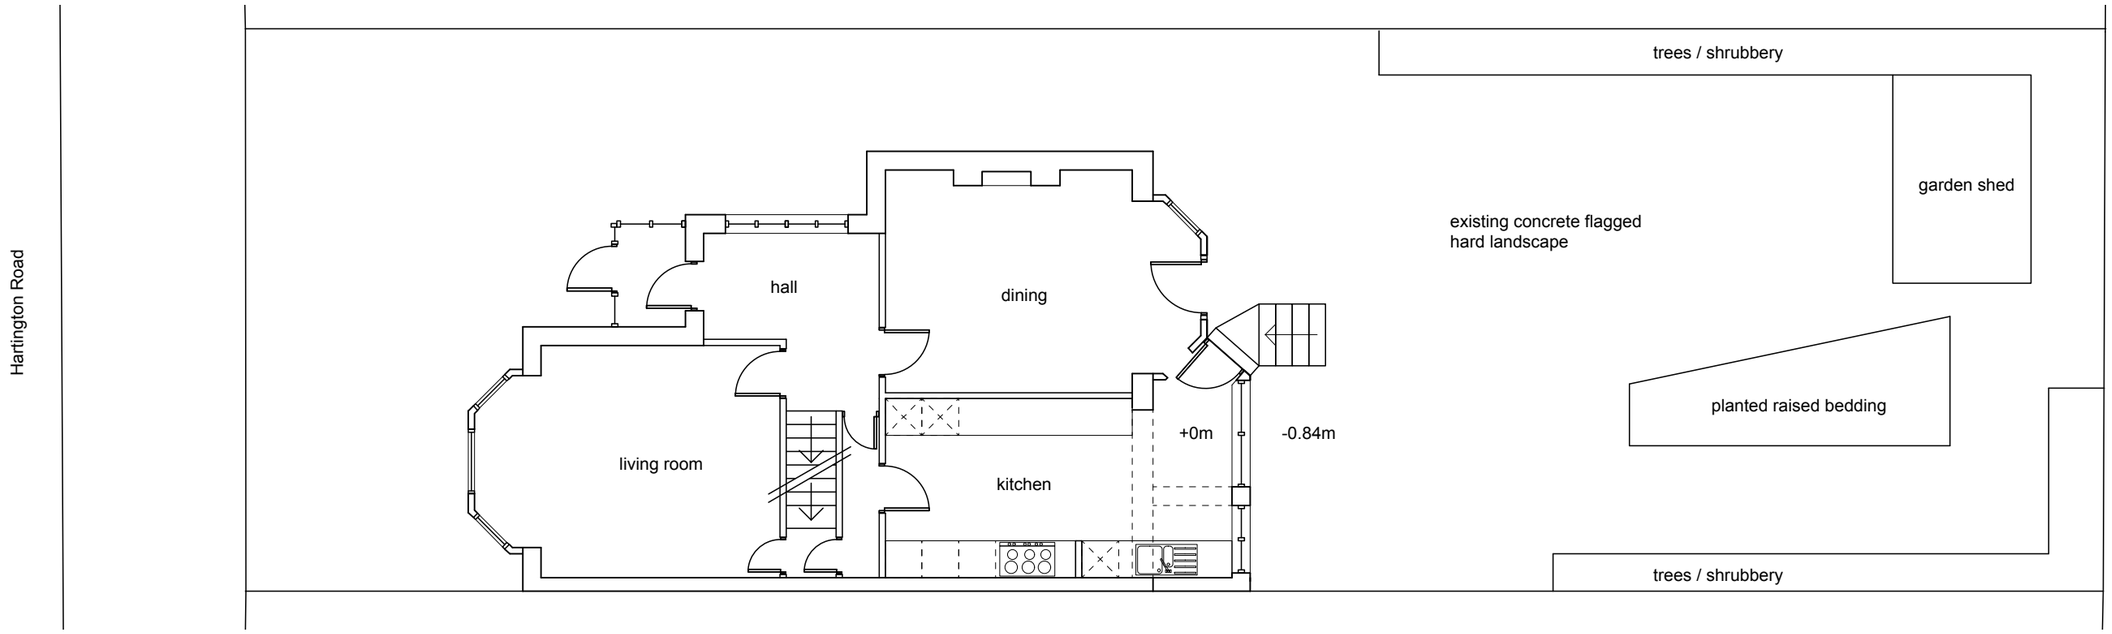

Existing ground floor plan

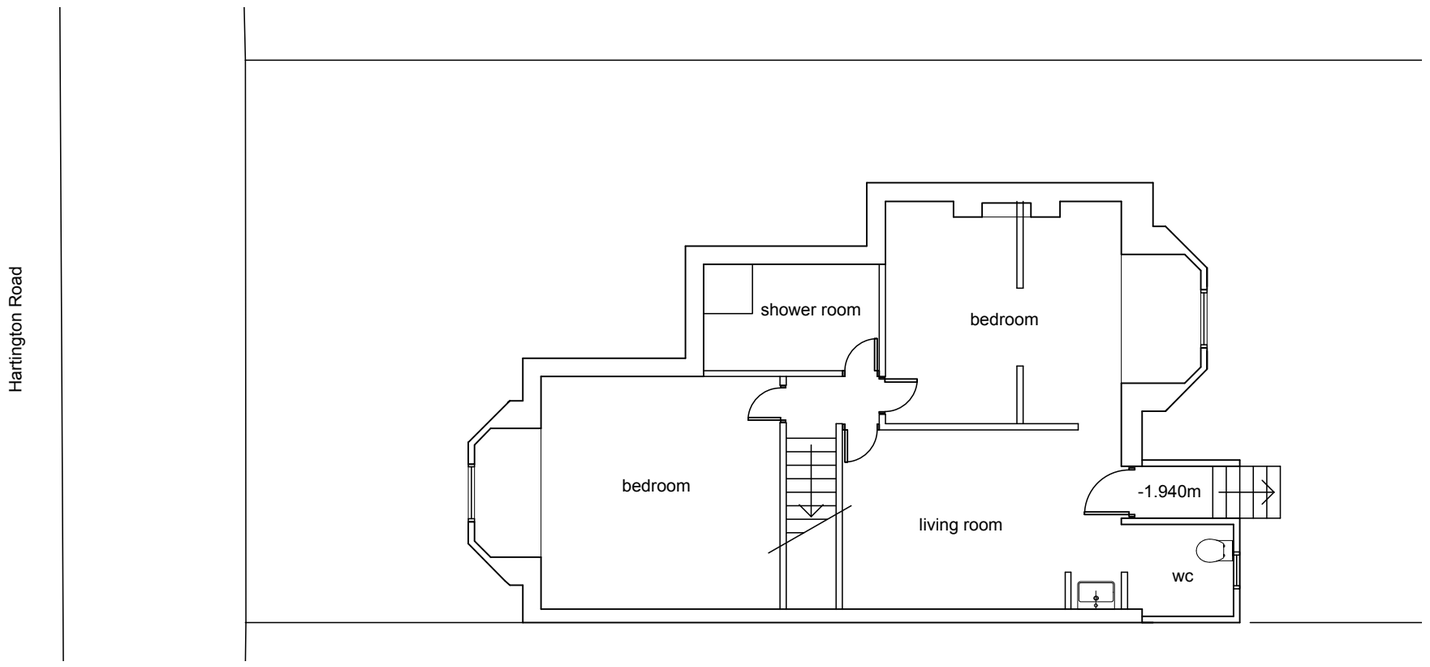

Existing basement floor plan

N

0 1 2 3 4 5 M

james darwent architecture
The Island, Castleton, Hope Valley, Derbyshire, S33 8WN
t 07771680029
e info@darwentarchitecture.co.uk

PROJECT: 13 Hartington Road, Chorlton			
CLIENT: Sarah Wood & Richard White			
DWG. NO.: **WHC PL003**	**Existing Plans**	REVISION: -	DRAWN BY: **JD**
DATE: June 2012	ISSUE: Planning	1:100 at A3	

© COPYRIGHT JAMES DARWENT ARCHITECTURE