
surveypartners.co.uk

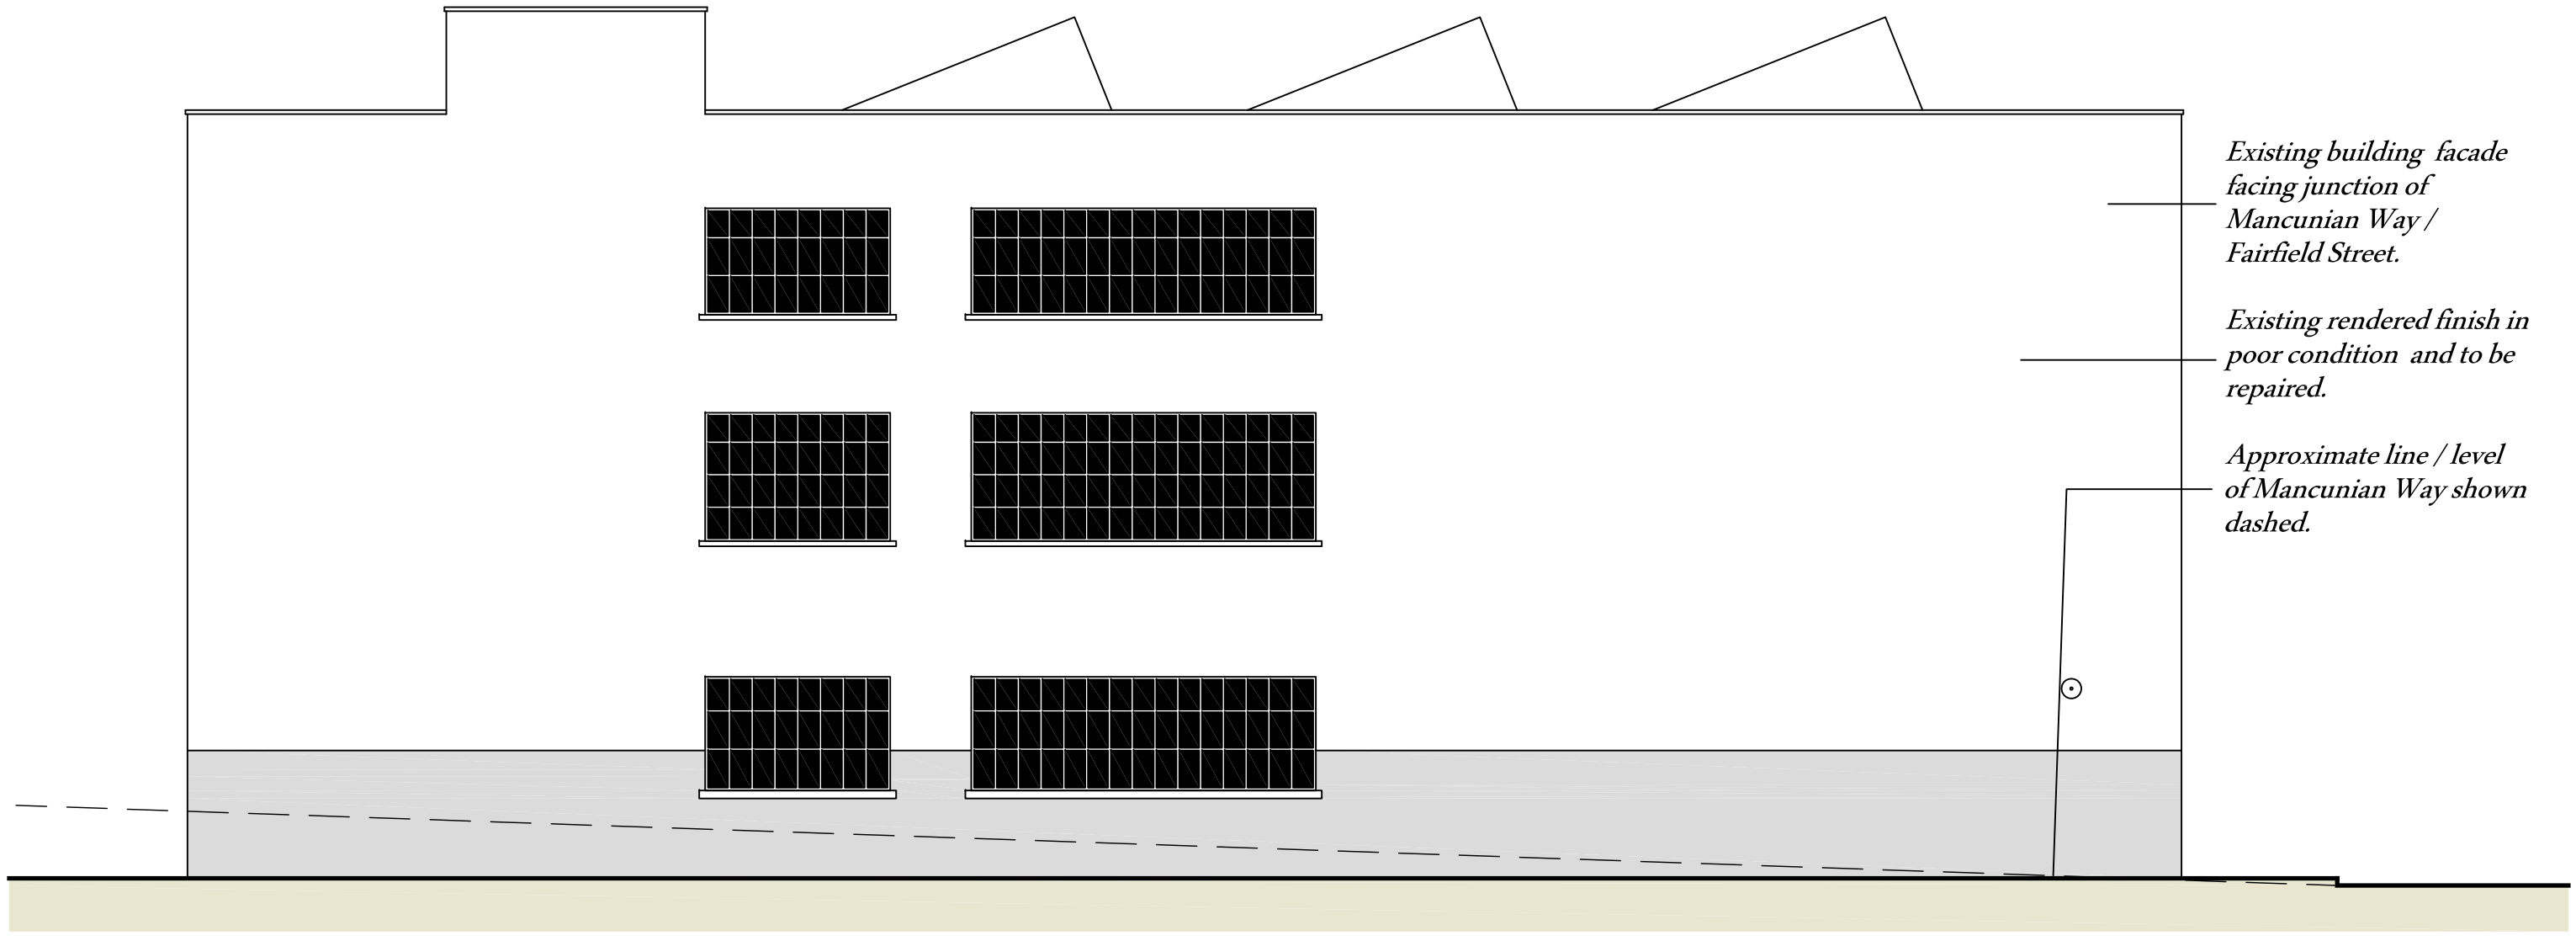

East Elevation as Existing

128 Fairfield Street, Manchester

INFINITY
OUTDOOR LIMITED

First Floor, 44 Charlotte Street,
London, W1T 2NR
T. 0207 6372057 www.infinity-outdoor.co.uk

Scale	*Size*	*Date*
1:100	A3	April 2013

Drawing Title
East Elevation as Existing

Drawing Ref	*Revision No.*
IOL.FFS.03	A

This drawing is the property of Infinity Outdoor Limited (copyright is reserved). This drawing is issued on condition that it is not copied, reproduced, retained or disclosed to any unauthorised person, either wholly or in part without the consent in writing of Infinity Outdoor Limited.