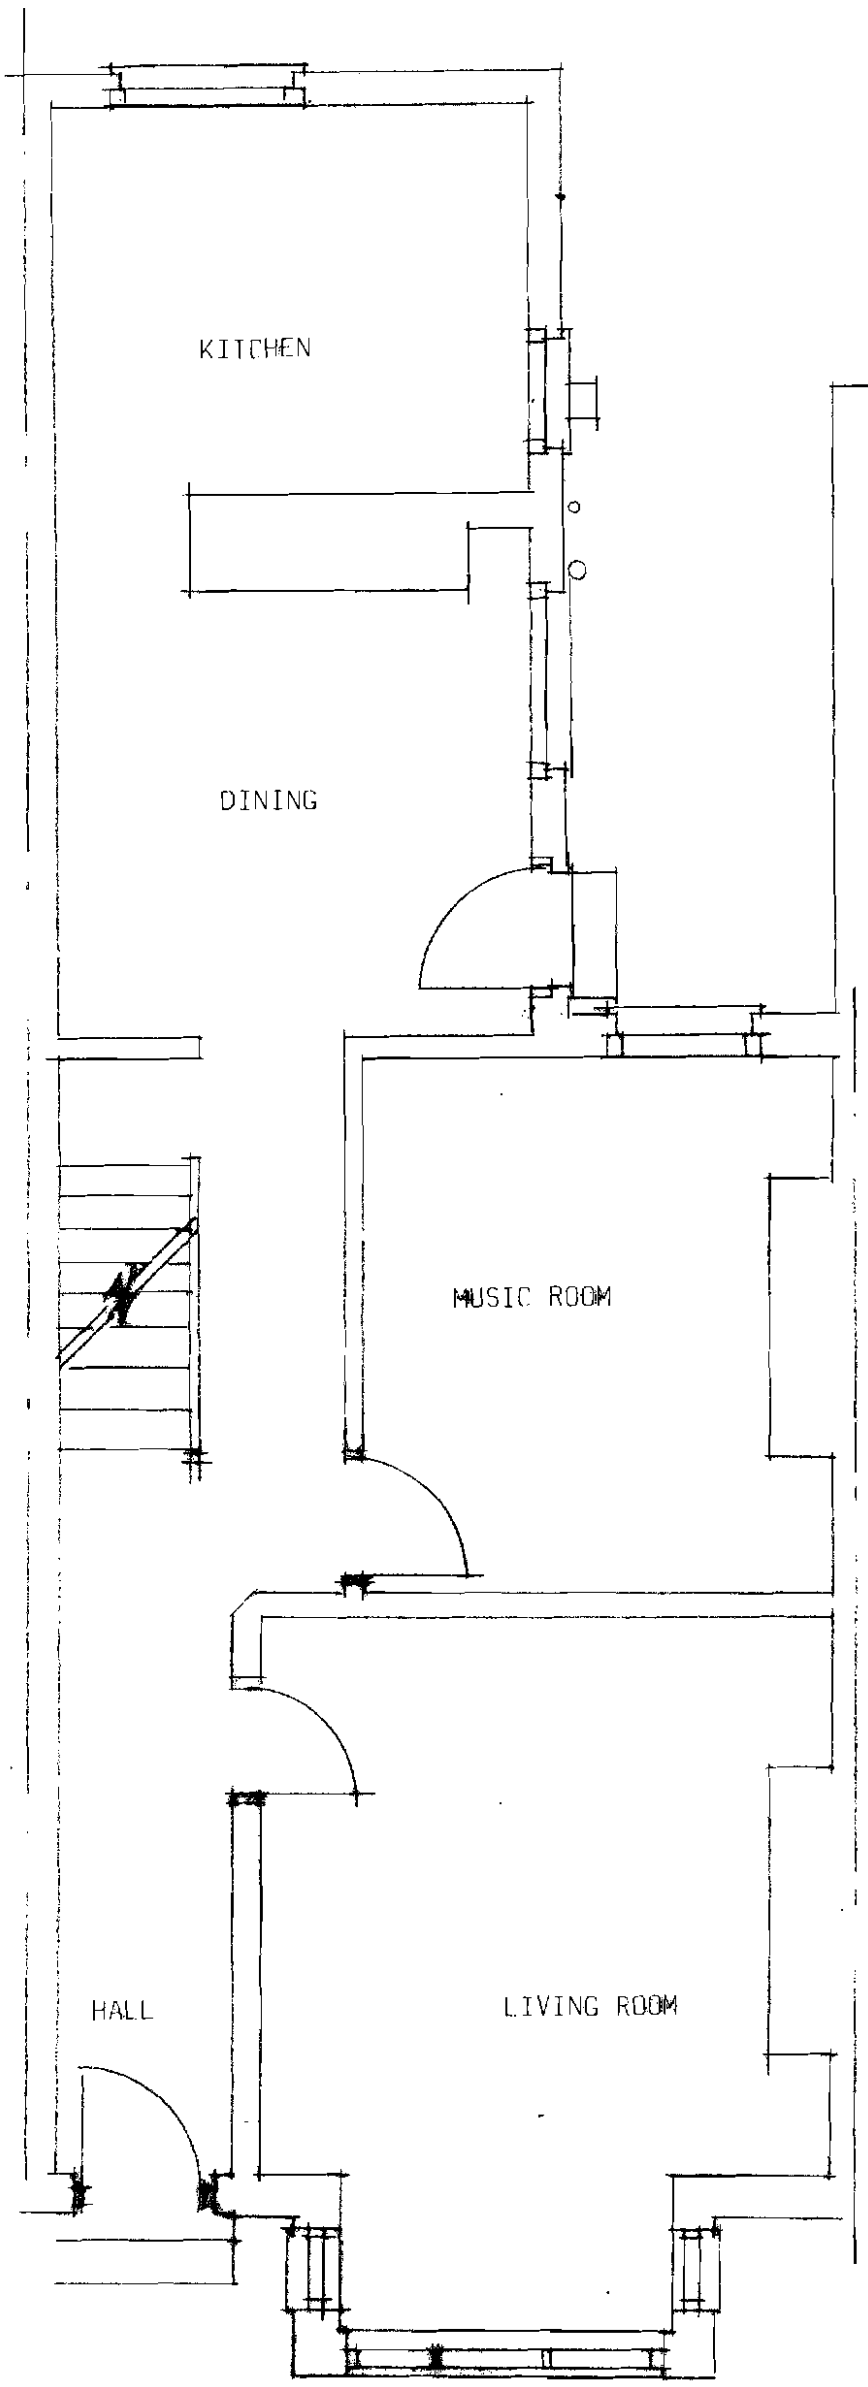


EXISTING GROUND FLOOR PLAN


PLANNING
ACK'D
REFUSED
RECD 16 JUN 2008

0 1 2
metres

scalw 1:50

19 BURTON ROAD
DIDSBURY


dwg. 2

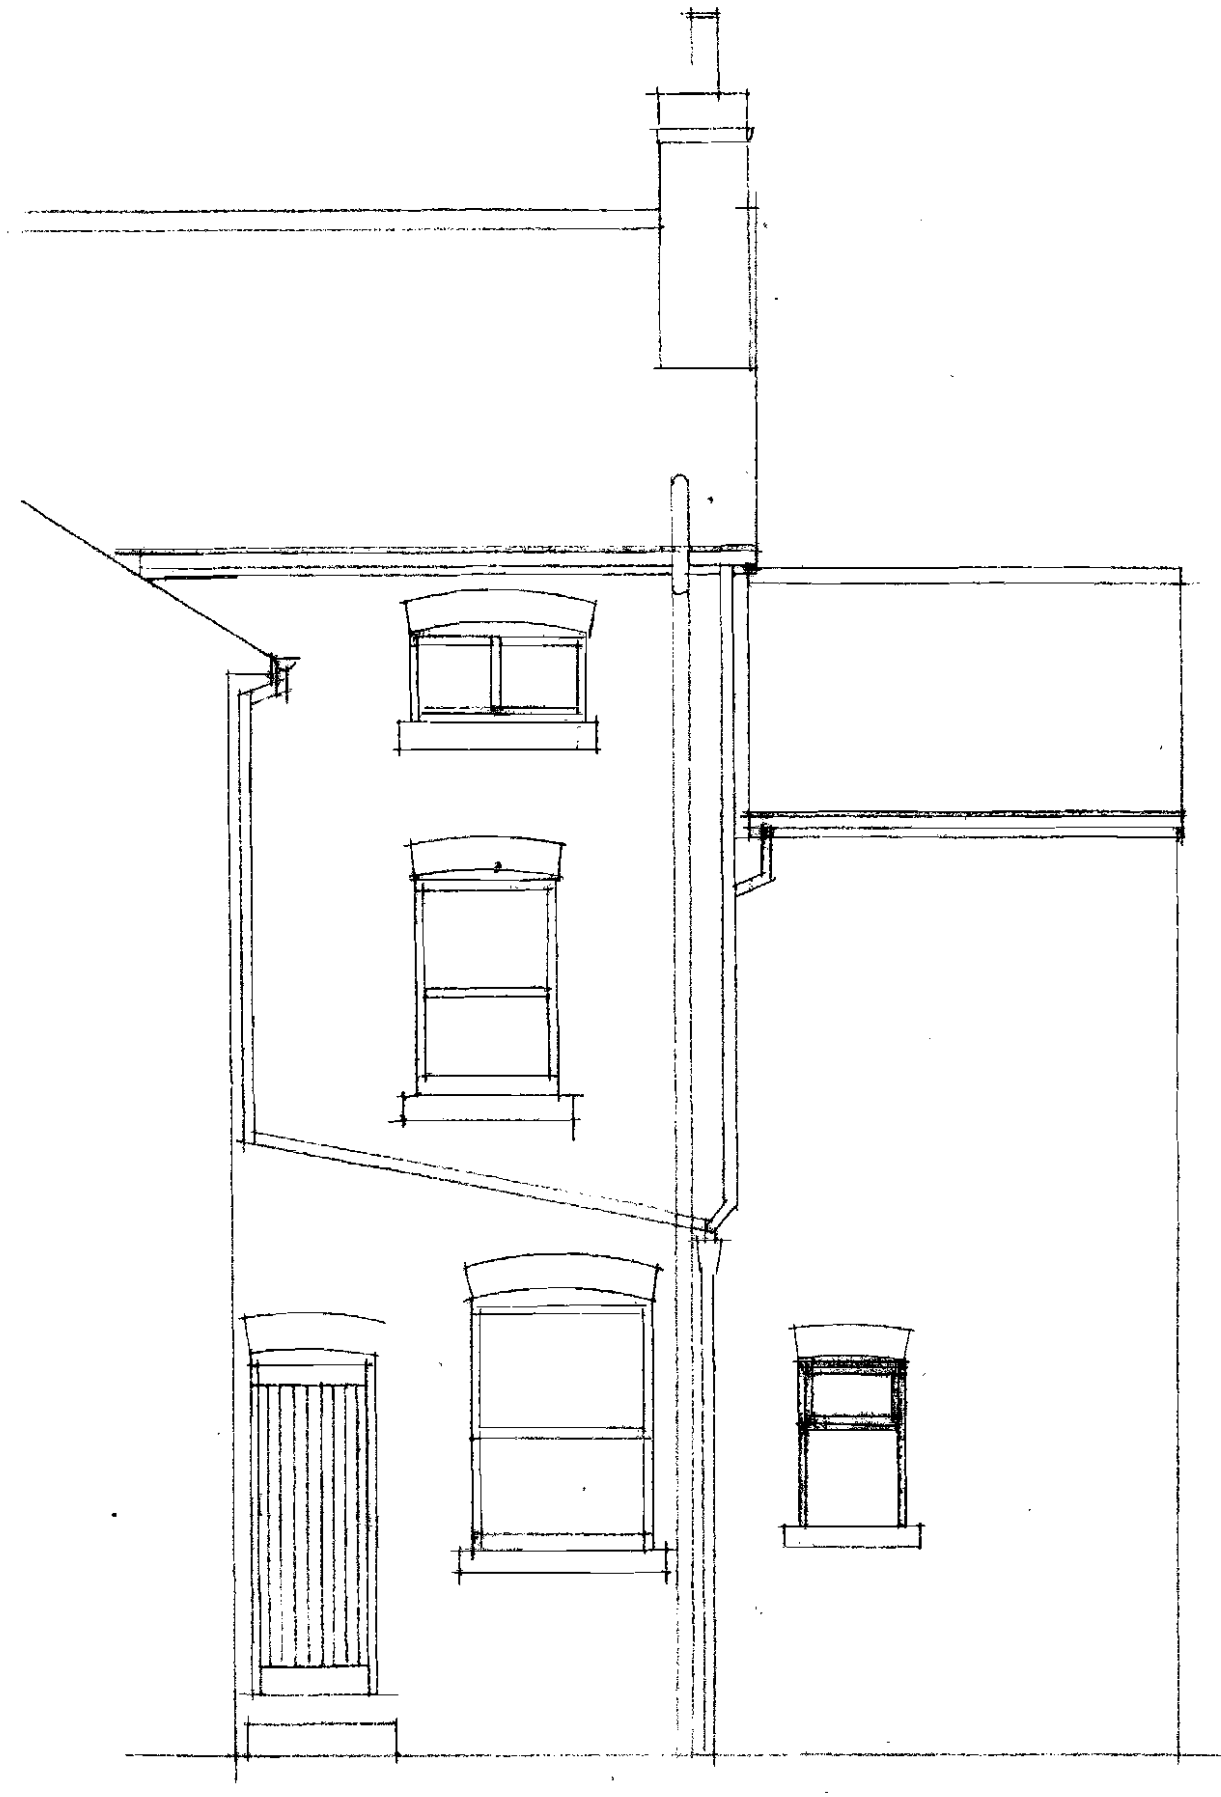

EXISTING SIDE ELEVATION

metres
0 1 2

scale 1:50

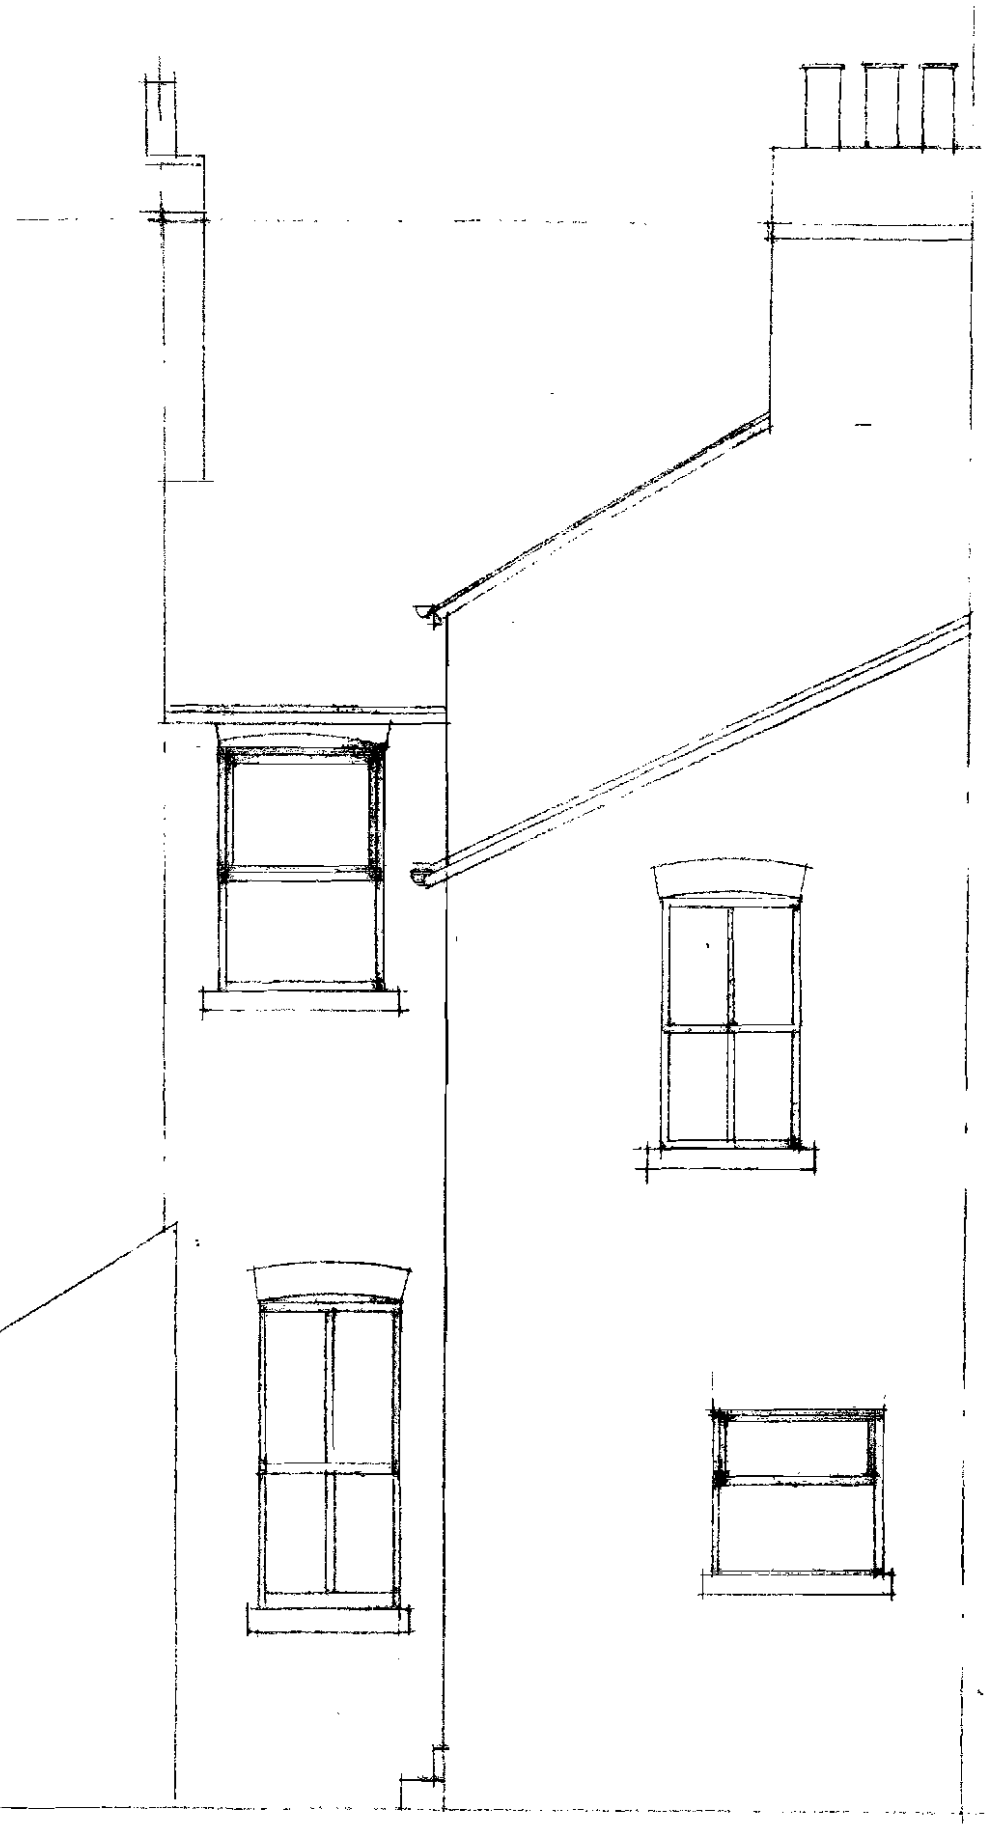

EXISTING REAR ELEVATION

PLANNING
ACK'D
REPLIED
RECD 16 JUN 2008

19 BURTON ROAD
DIDSBURY

dwg. 1