
NOTES

All work to be carried out in accordance with Building Regulations and the requirements of the Local Authority.


The Contractor shall check all dimensions on site before commencement of works.

No dimensions to be scaled off this drawing.


© COPYRIGHT RESERVED

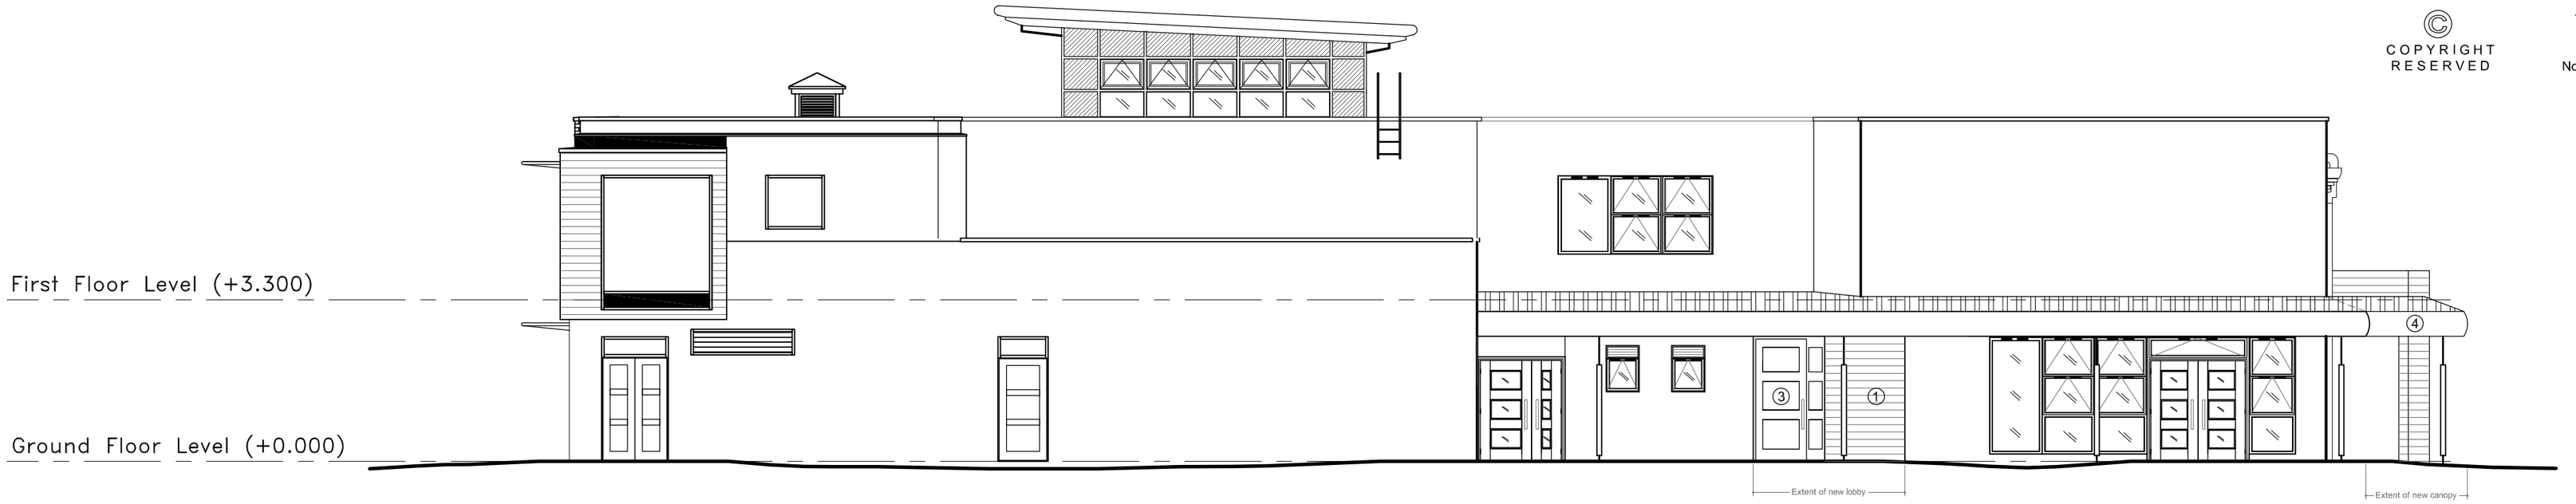


ELEVATION A

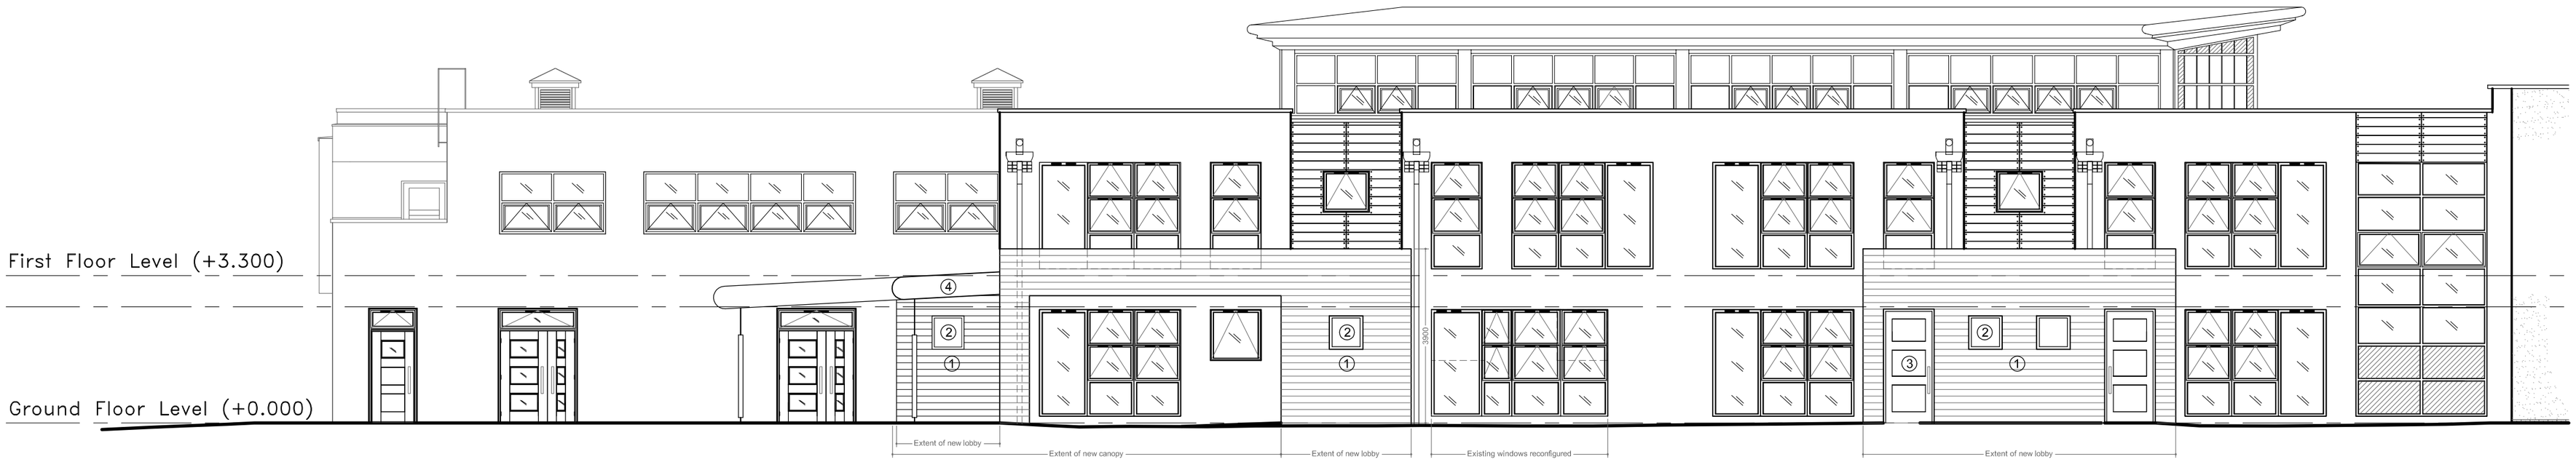


ELEVATION B

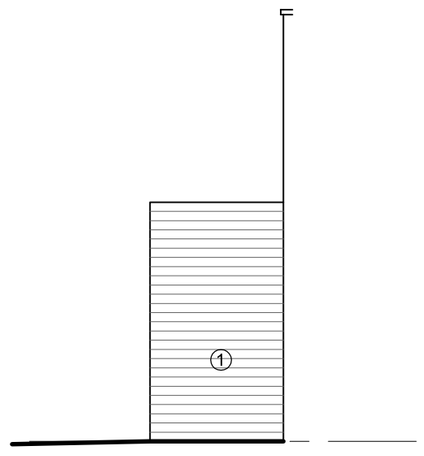

ELEVATION C

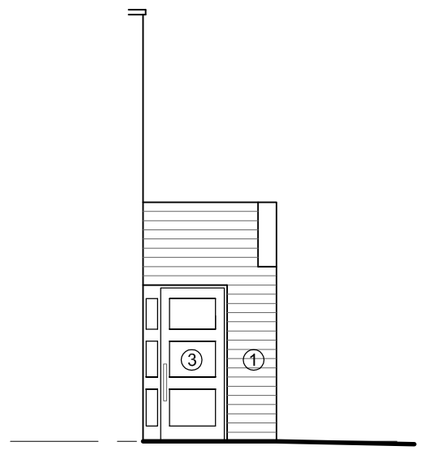

ELEVATION D

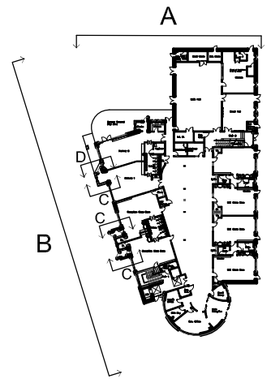

KEY TO MATERIALS

1 New timber cladding to match existing
2 New PPC aluminium window to match existing
3 New PPC aluminium glazed door, colour to match existing
4 New canopy of single ply membrane finish with standing seam profiles, and aluminium flashings all to match existing canopies

rev.	date	amendments	drawn	checked
01	19.06.2013	Revisions for Planning Submission	FP	ACS

t 01274 532500 f 01274 534000 www.riversidearchitects.co.uk

RIVERSIDE DESIGN STUDIO ARCHITECTS

Salts Mill
Victoria Road
Saltaire
Bradford
BD18 3LA

PLANNING

Alterations to Green End School
Burnage Lane
Manchester

Proposed Elevations

scale at A2: 1:100 date: 12.06.2013 drawn: FP approved: ACS

job ref: 12-203-A drg no: 11 rev: 01