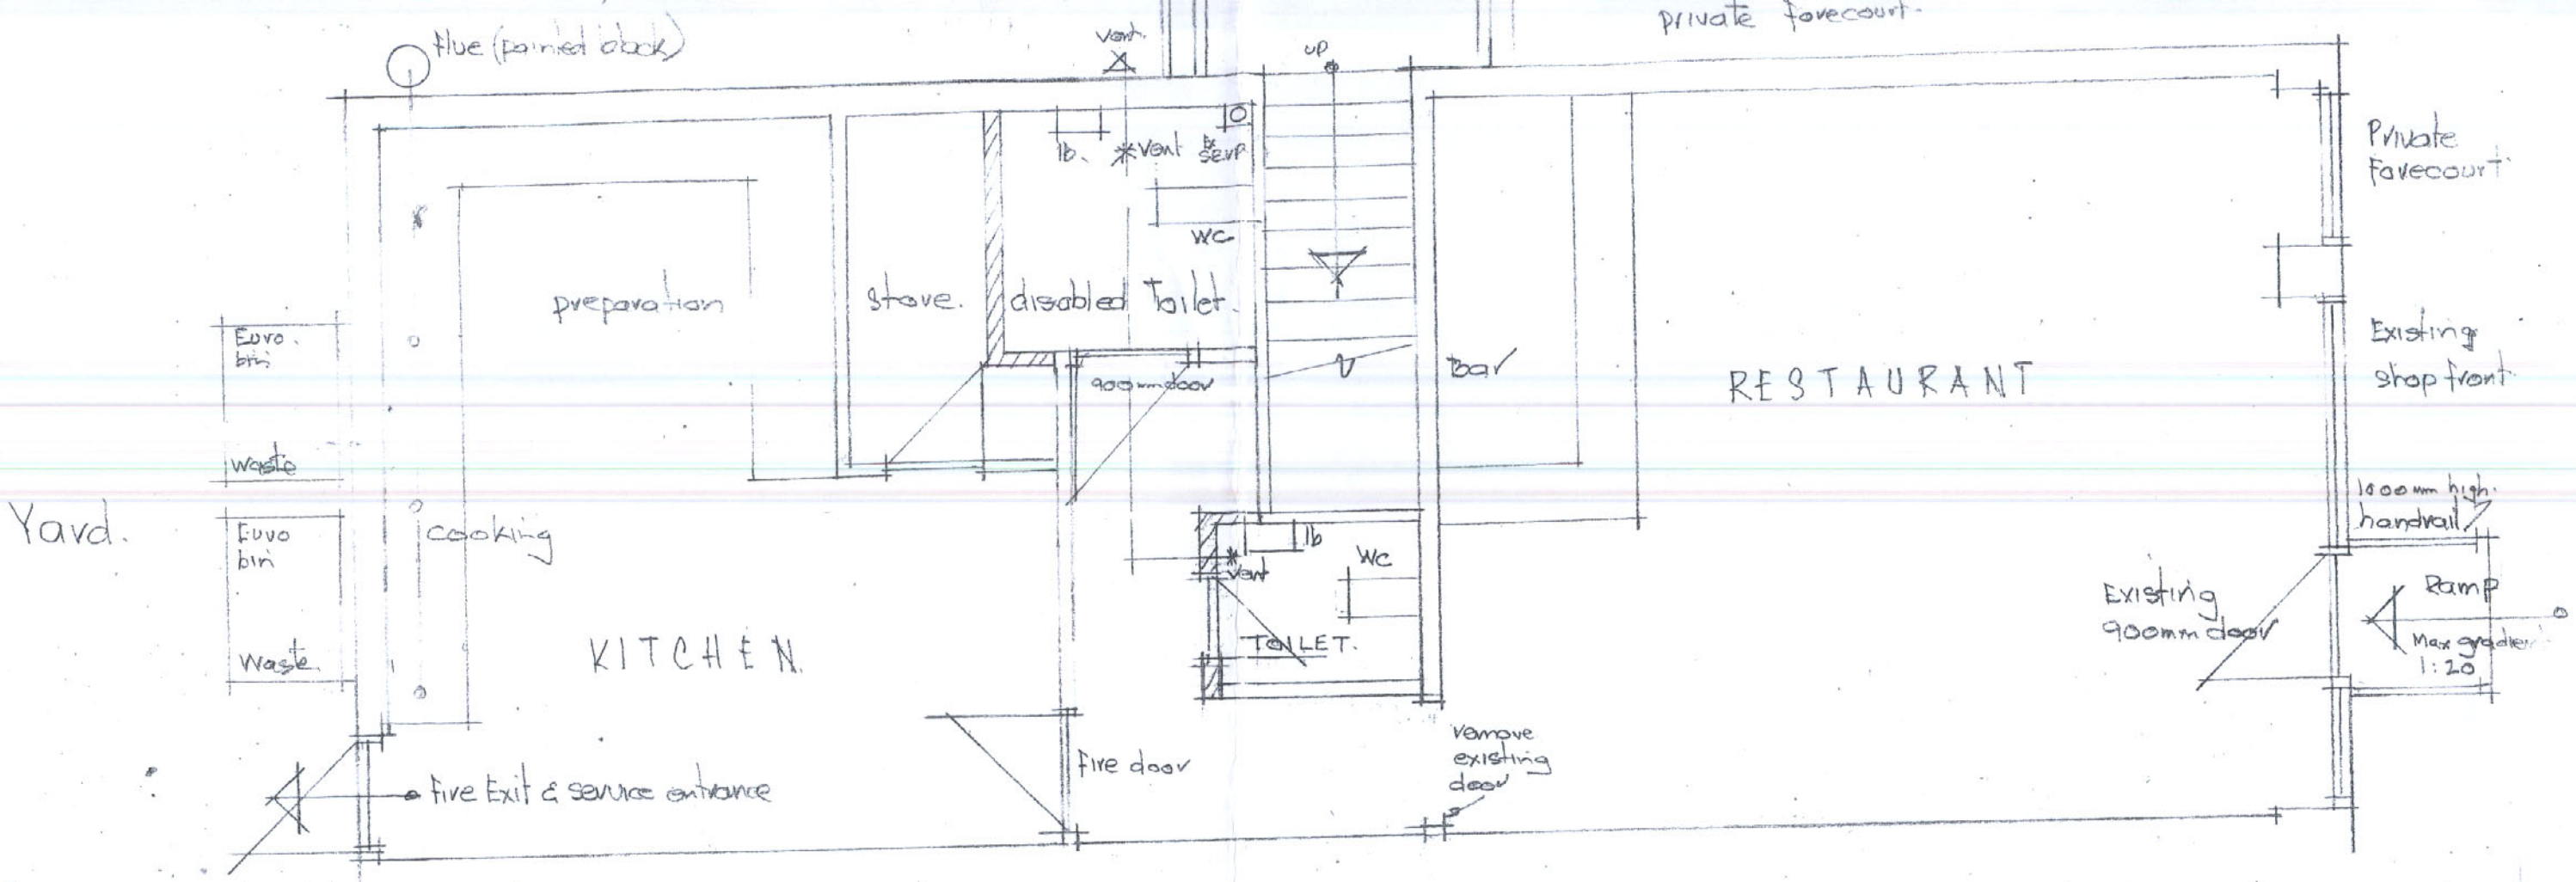

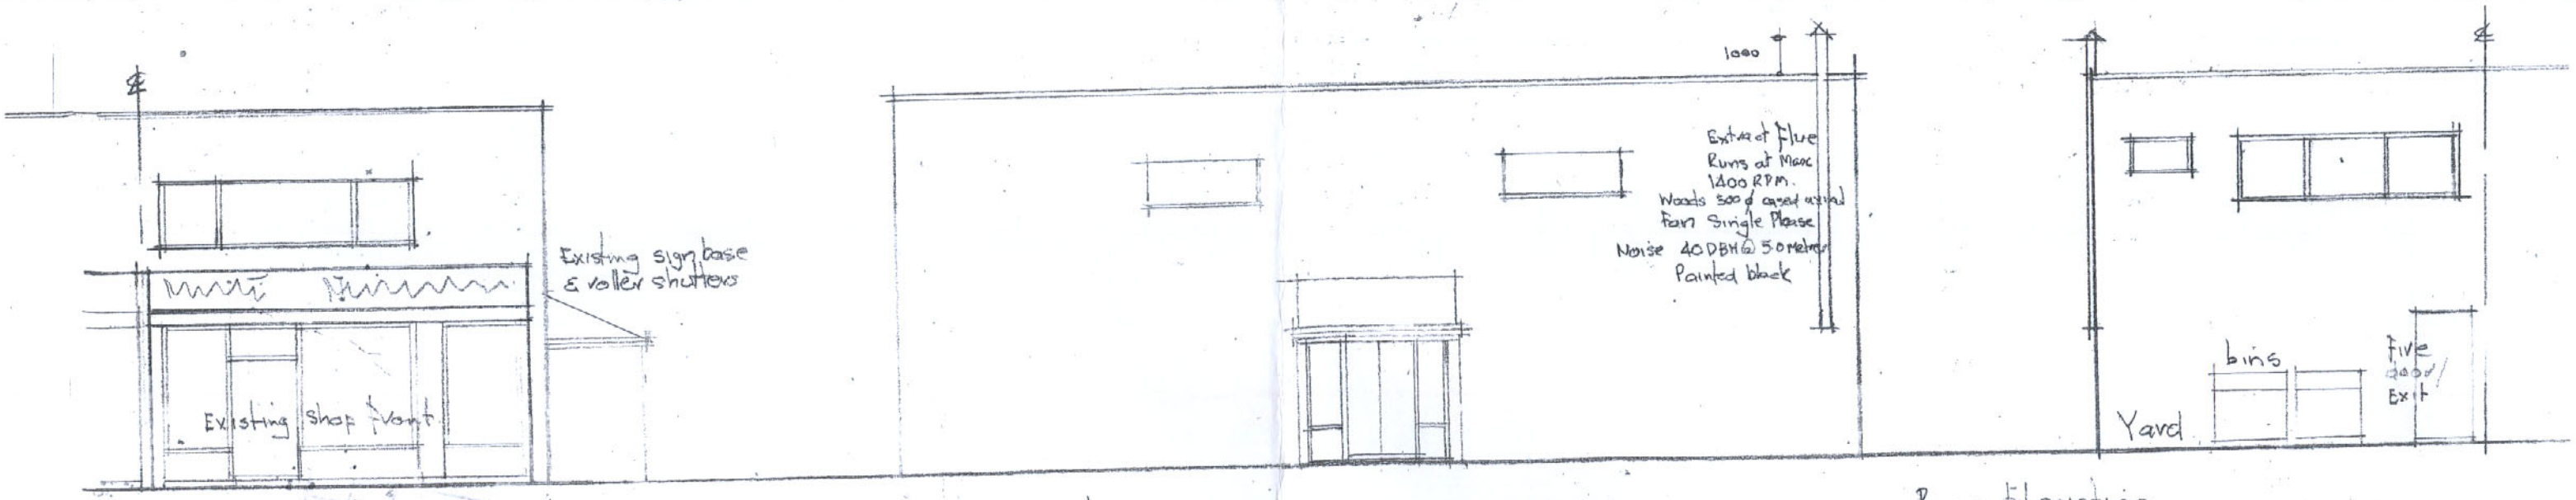

Front Elevation

Side Elevation

Rear Elevation

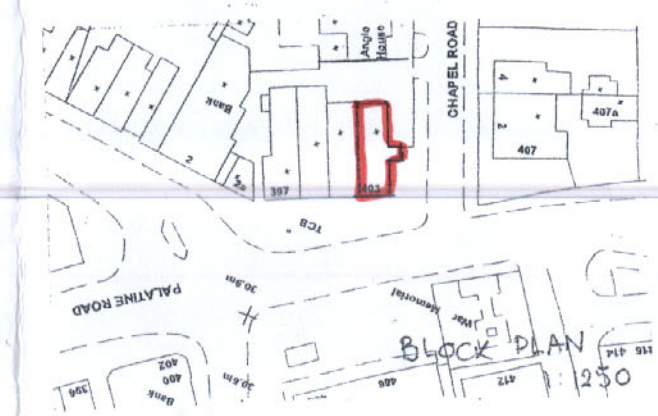

BLOCK PLAN 1:250

PLANNING
ACKD
REPLIED
RECD - 3 APR 2008
M
M
M
M
FOLIO ACTION

PDC ARCHITECTS

SCALE:	1:50 1:100	Drg. No.
DATE:	03:08	806.01

PROJECT DESIGN CONSULTANTS
BARCLAY HOUSE, 35 WHITWORTH ST. WEST
MANCHESTER, M1 5NG
Telephone +44 (0) 161 228 2370
Facsimile +44 (0) 161 236 2646