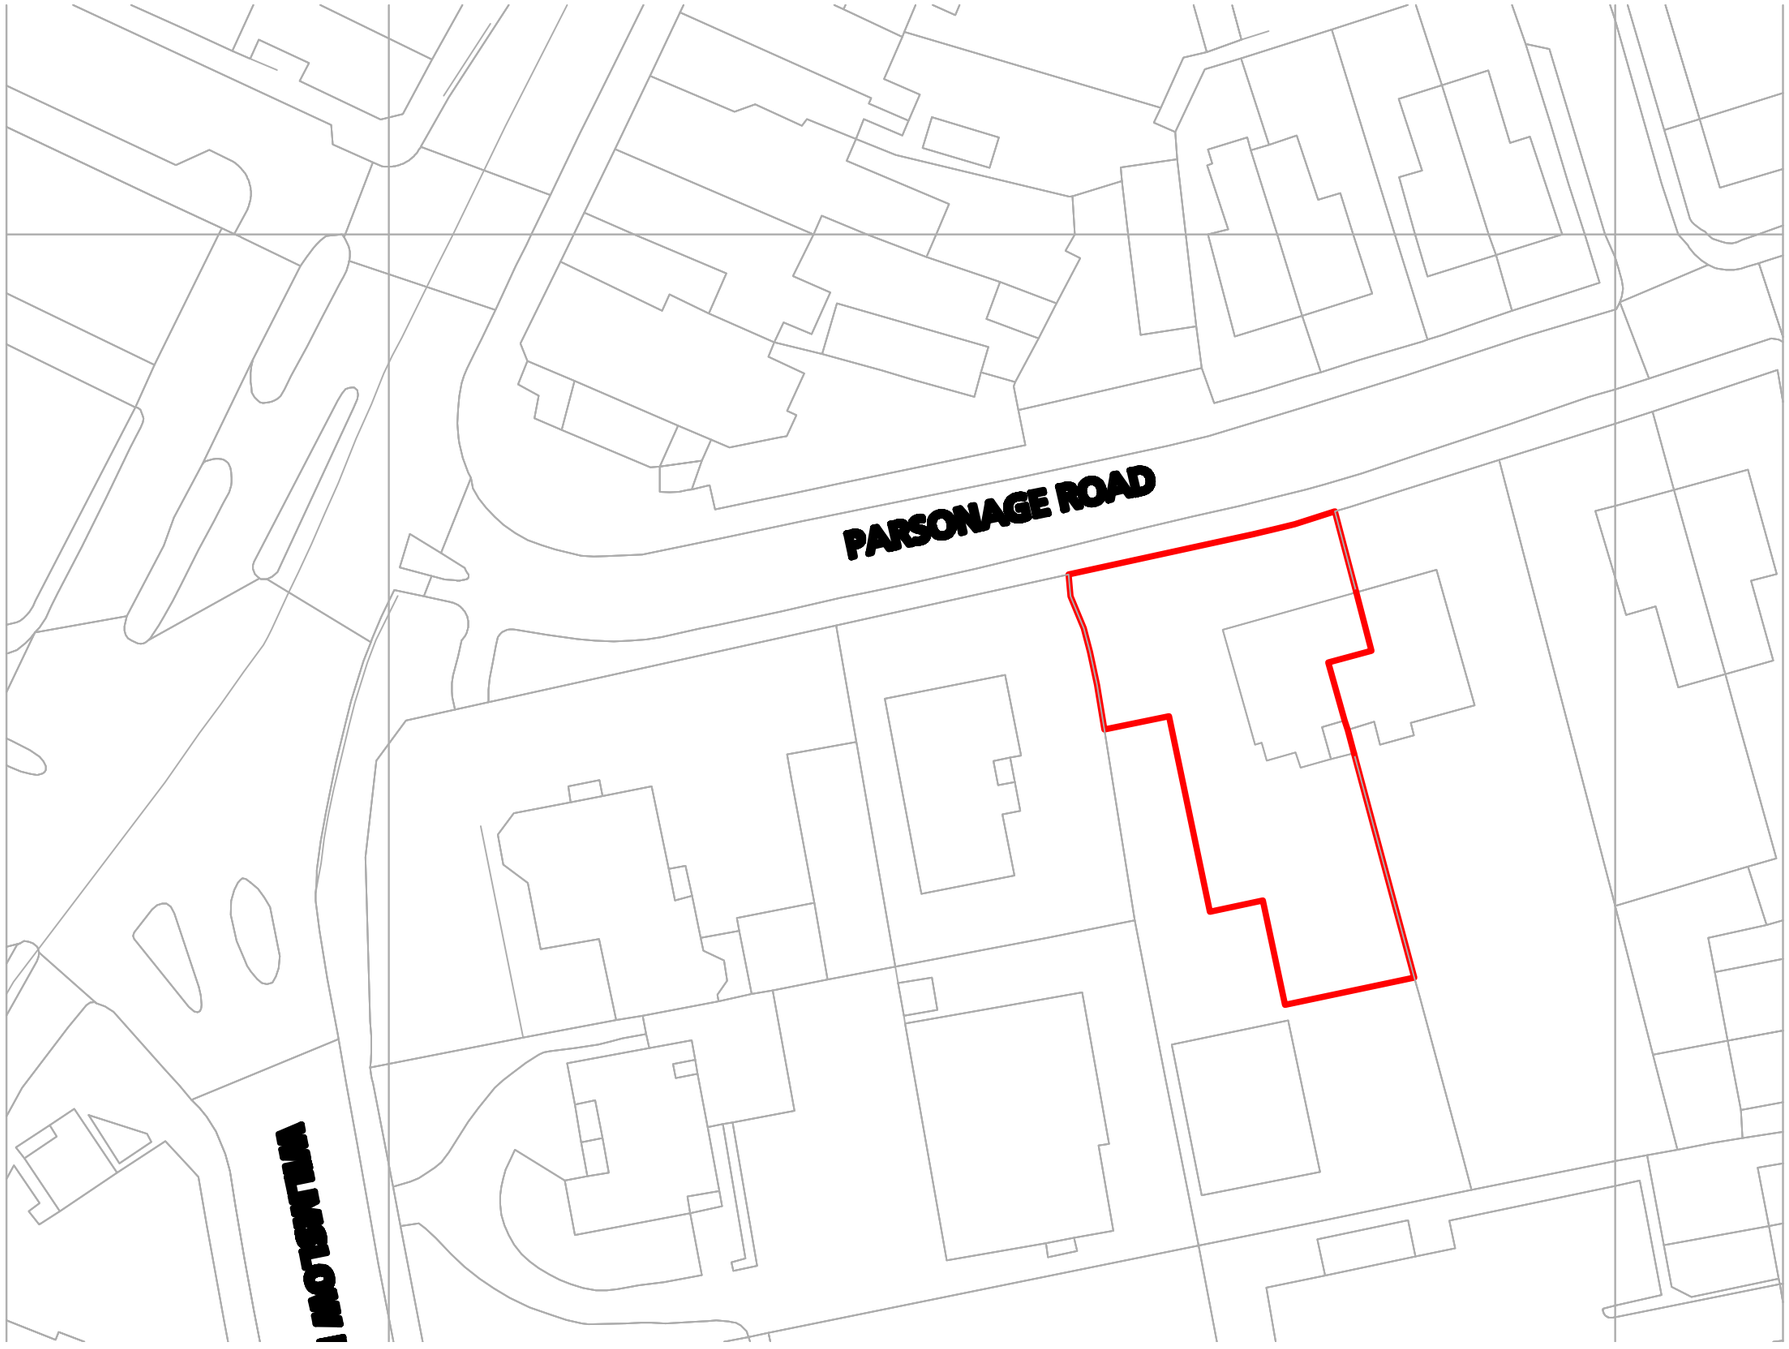


Outline Survey

1. This drawing has been based upon a rough survey measurements that were taken for OUTLINE DESIGN PURPOSES ONLY and is NOT likely to be as precise as a full measured survey. As a result, no warrant as to the precision of the dimensions indicated or illustrated can be given or should be inferred.

2. While this drawing can be used as a base drawing for construction purposes, it is VERY IMPORTANT that all dimensions are checked carefully before any work

3. This drawing can be used as part of a planning application, although your planning officer may ask for more specific information about some aspects of the design. Ask your architect for more information on planning applications.

This is a 'Outline Survey Drawing' which shows aspects of your property as it is prior to any new proposals and should be read alongside your architect's 'proposed' drawings.

Your Architect Your Home Licensee:

Architect Your Home *Cheshire*
19 Bemrose Avenue, Altrincham
Cheshire WA14 4HE

Tel: 0845 165 6258
Email: cheshire@architect-yourhome.com

Project name:

Drawing name: **SITE PLAN**

Date:	Job no:	Drawing no:
NOV 2011	50CHE-062	062
Scale: 1:1250 @A3	Revision:	Drawn by: DN