OS Sitemap™

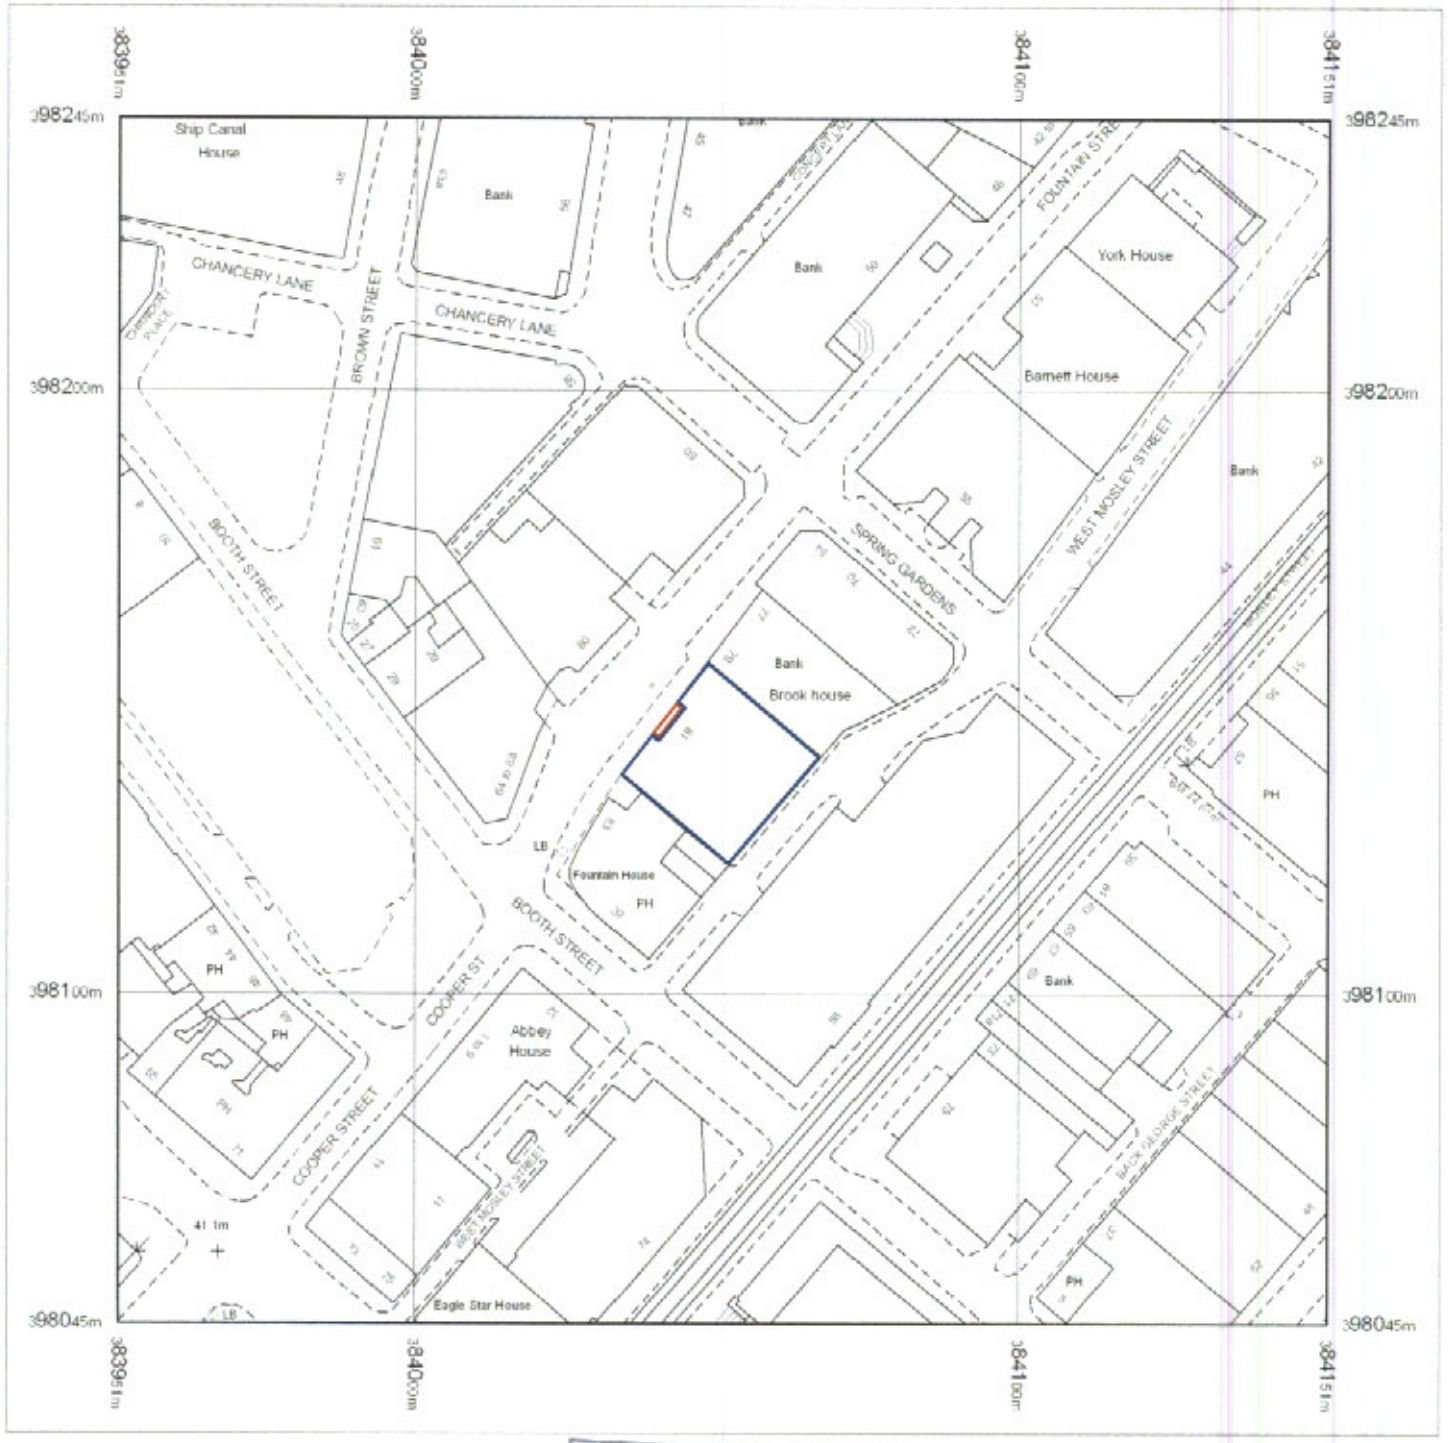

Produced 25.02.2008 from the Ordnance Survey National Geographic Database and incorporating surveyed revision available at this date. © Crown Copyright 2008.

Reproduction in whole or part is prohibited without the prior permission of Ordnance Survey.

Ordnance Survey and the OS Symbol are registered trademarks and OS Sitemap is a trademark of Ordnance Survey, the national mapping agency of Great Britain.

The representation of a road, track or path is no evidence of a right of way.

The representation of features as lines is no evidence of a property boundary.

RECD 11 MAR 2008

Metres
0 20 40

Scale 1:1250

Supplied by: **Henry Roberts**
Serial number: 00057600
Centre coordinates: 384051 398145

Further information can be found on the OS Sitemap Information leaflet or the Ordnance Survey web site:
www.ordnancesurvey.co.uk

Spatial
14 FORD LANE
DIDSBURY
MANCHESTER
M20 2TJ
Tel: 0161 446 2742
Fax: 0161 438 0082

PROJECT
81 FOUNTAIN STREET
MANCHESTER

DETAIL
LOCATION PLAN

SCALE	DRAWN	DATE	DRWG NO.
1:1250	GCC	Feb 2008	6223-A4-03