BS5837 Legend

- A — Category A
- B — Category B
- C — Category C
- U — Category U
- T1 — Tree ID
- Crown Spread
- Root Protection Area

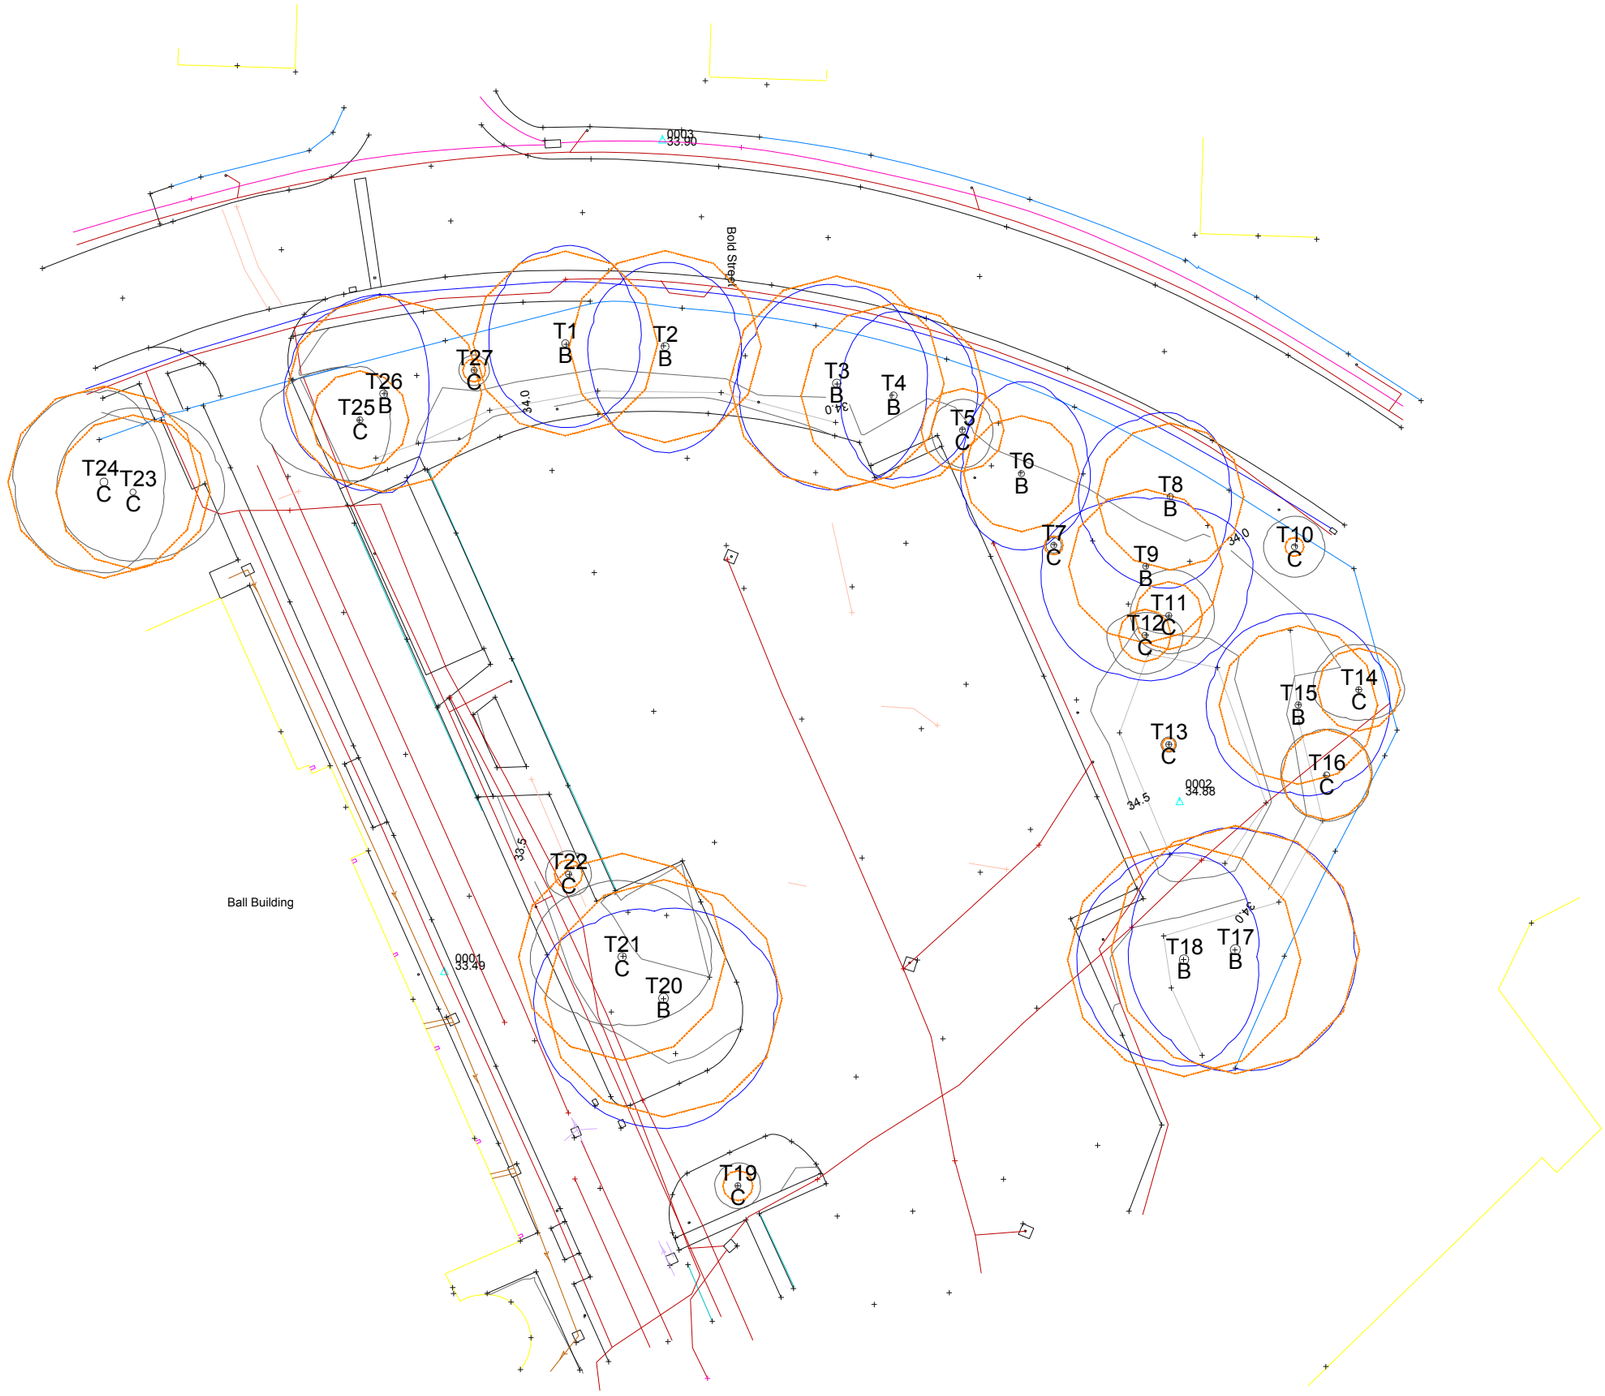

Arbtech Consulting

Murlain House, Union Street,
Chester, CH1 1QP
08450 176 950

Loreto College, Chichester Road, Hulme
Tree Constraints Plan

SCALE : 1 : 400@A3	DATE : 29/03/2013

MAP FILENAME Manchester, M15 5PB map1 - small.mpd
CLIENT: IBI Taylor Young
DRAWN: Alan Thompson

Arbtech Consulting Ltd, Email: Email@arbtech.co.uk
Maps based on Ordnance Survey MasterMap or 1:25000 Mid-scale data with the permission of the Controller of HMSO. © Crown Copyright