

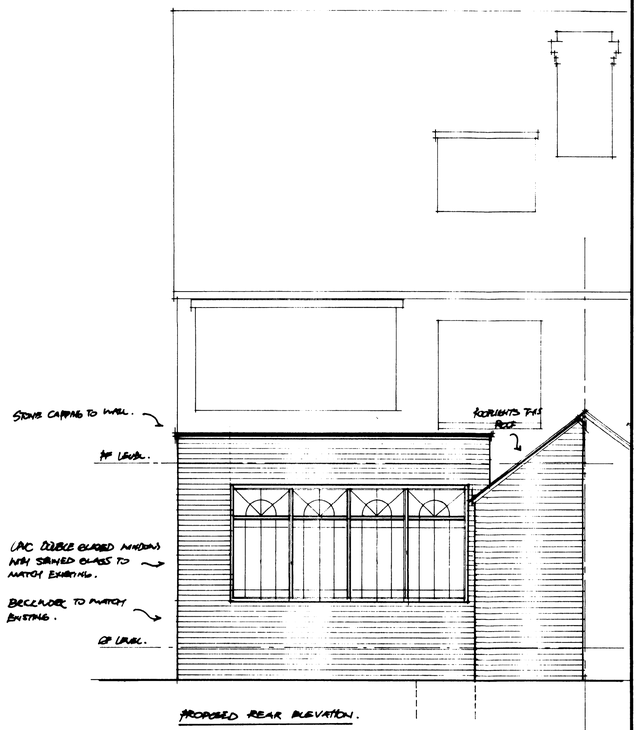


PROPOSED REAR ELEVATION.

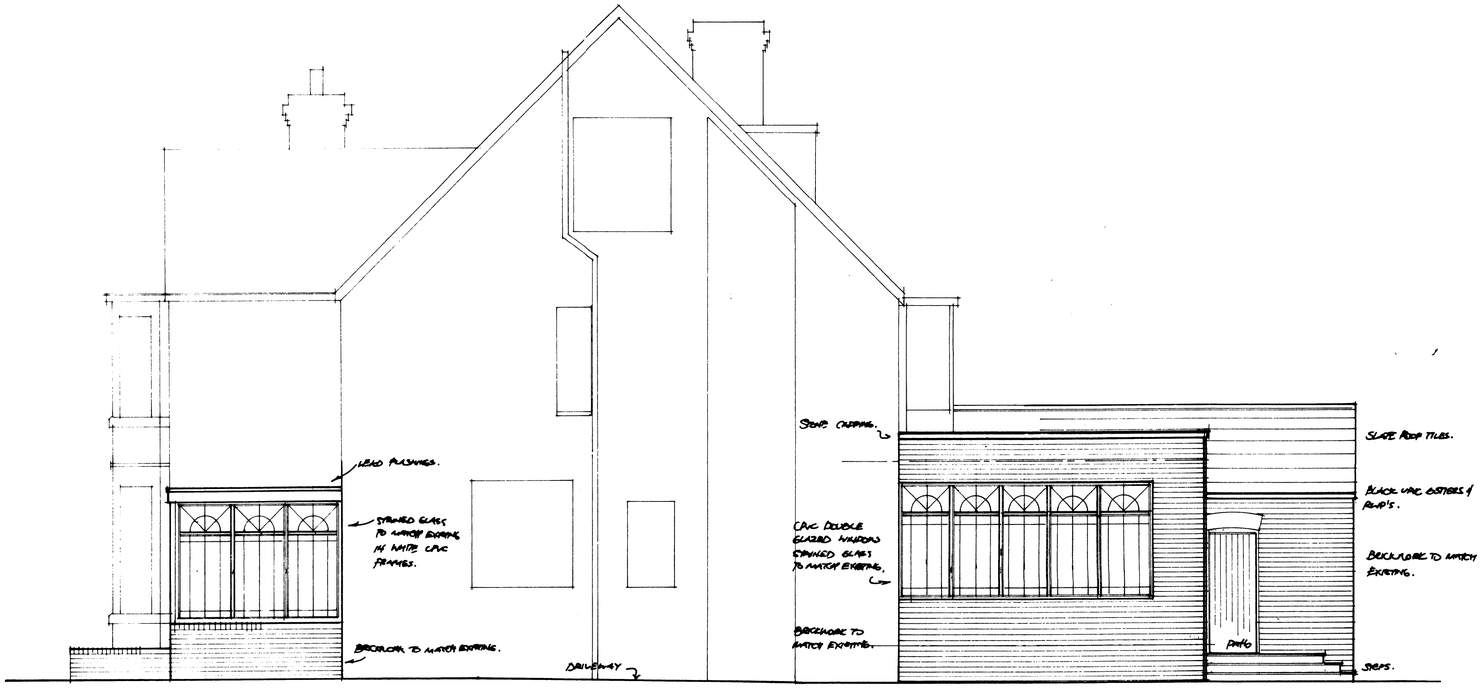

PROPOSED SIDE ELEVATION.

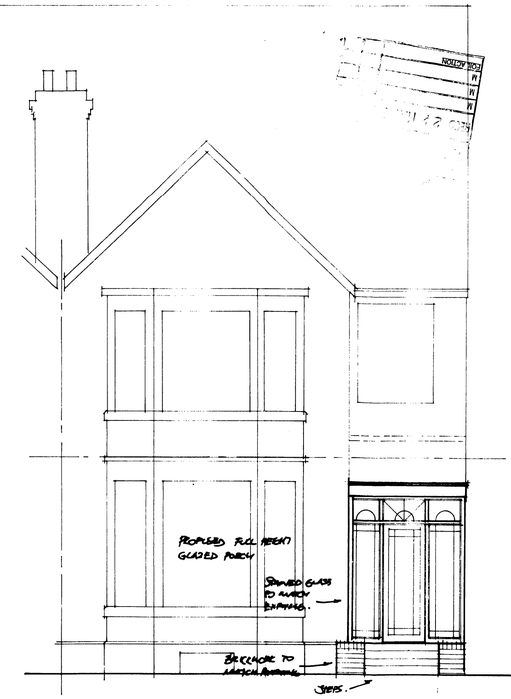

PROPOSED FRONT ELEVATION.

ALAN JOLLEY DESIGN SERVICES
LIMITED

THE OLD VICARAGE, WALL STREET, SPRINGFIELD, WIGAN. WN6 7NA GREATER MANCHESTER

TEL: (01942) 244836 FAX: (01942) 826112 PSALM 20 v.4

REV.	AMENDMENT	DATE

PROJECT:
PROPOSED ALTERATIONS TO
3 WOOD ROAD,
WHALLEY RANGE,
MANCHESTER.

TITLE:
ELEVATIONS AS PROPOSED.

HT • 1494 • 04.

DATE: APRIL 2008

SCALE: 1:50

DRAWN BY: A.J.D.S. CHECKED:

CLIENT:

M 447611 B