
Do not scale from this drawing

All dimensions to be checked on site

Notes:

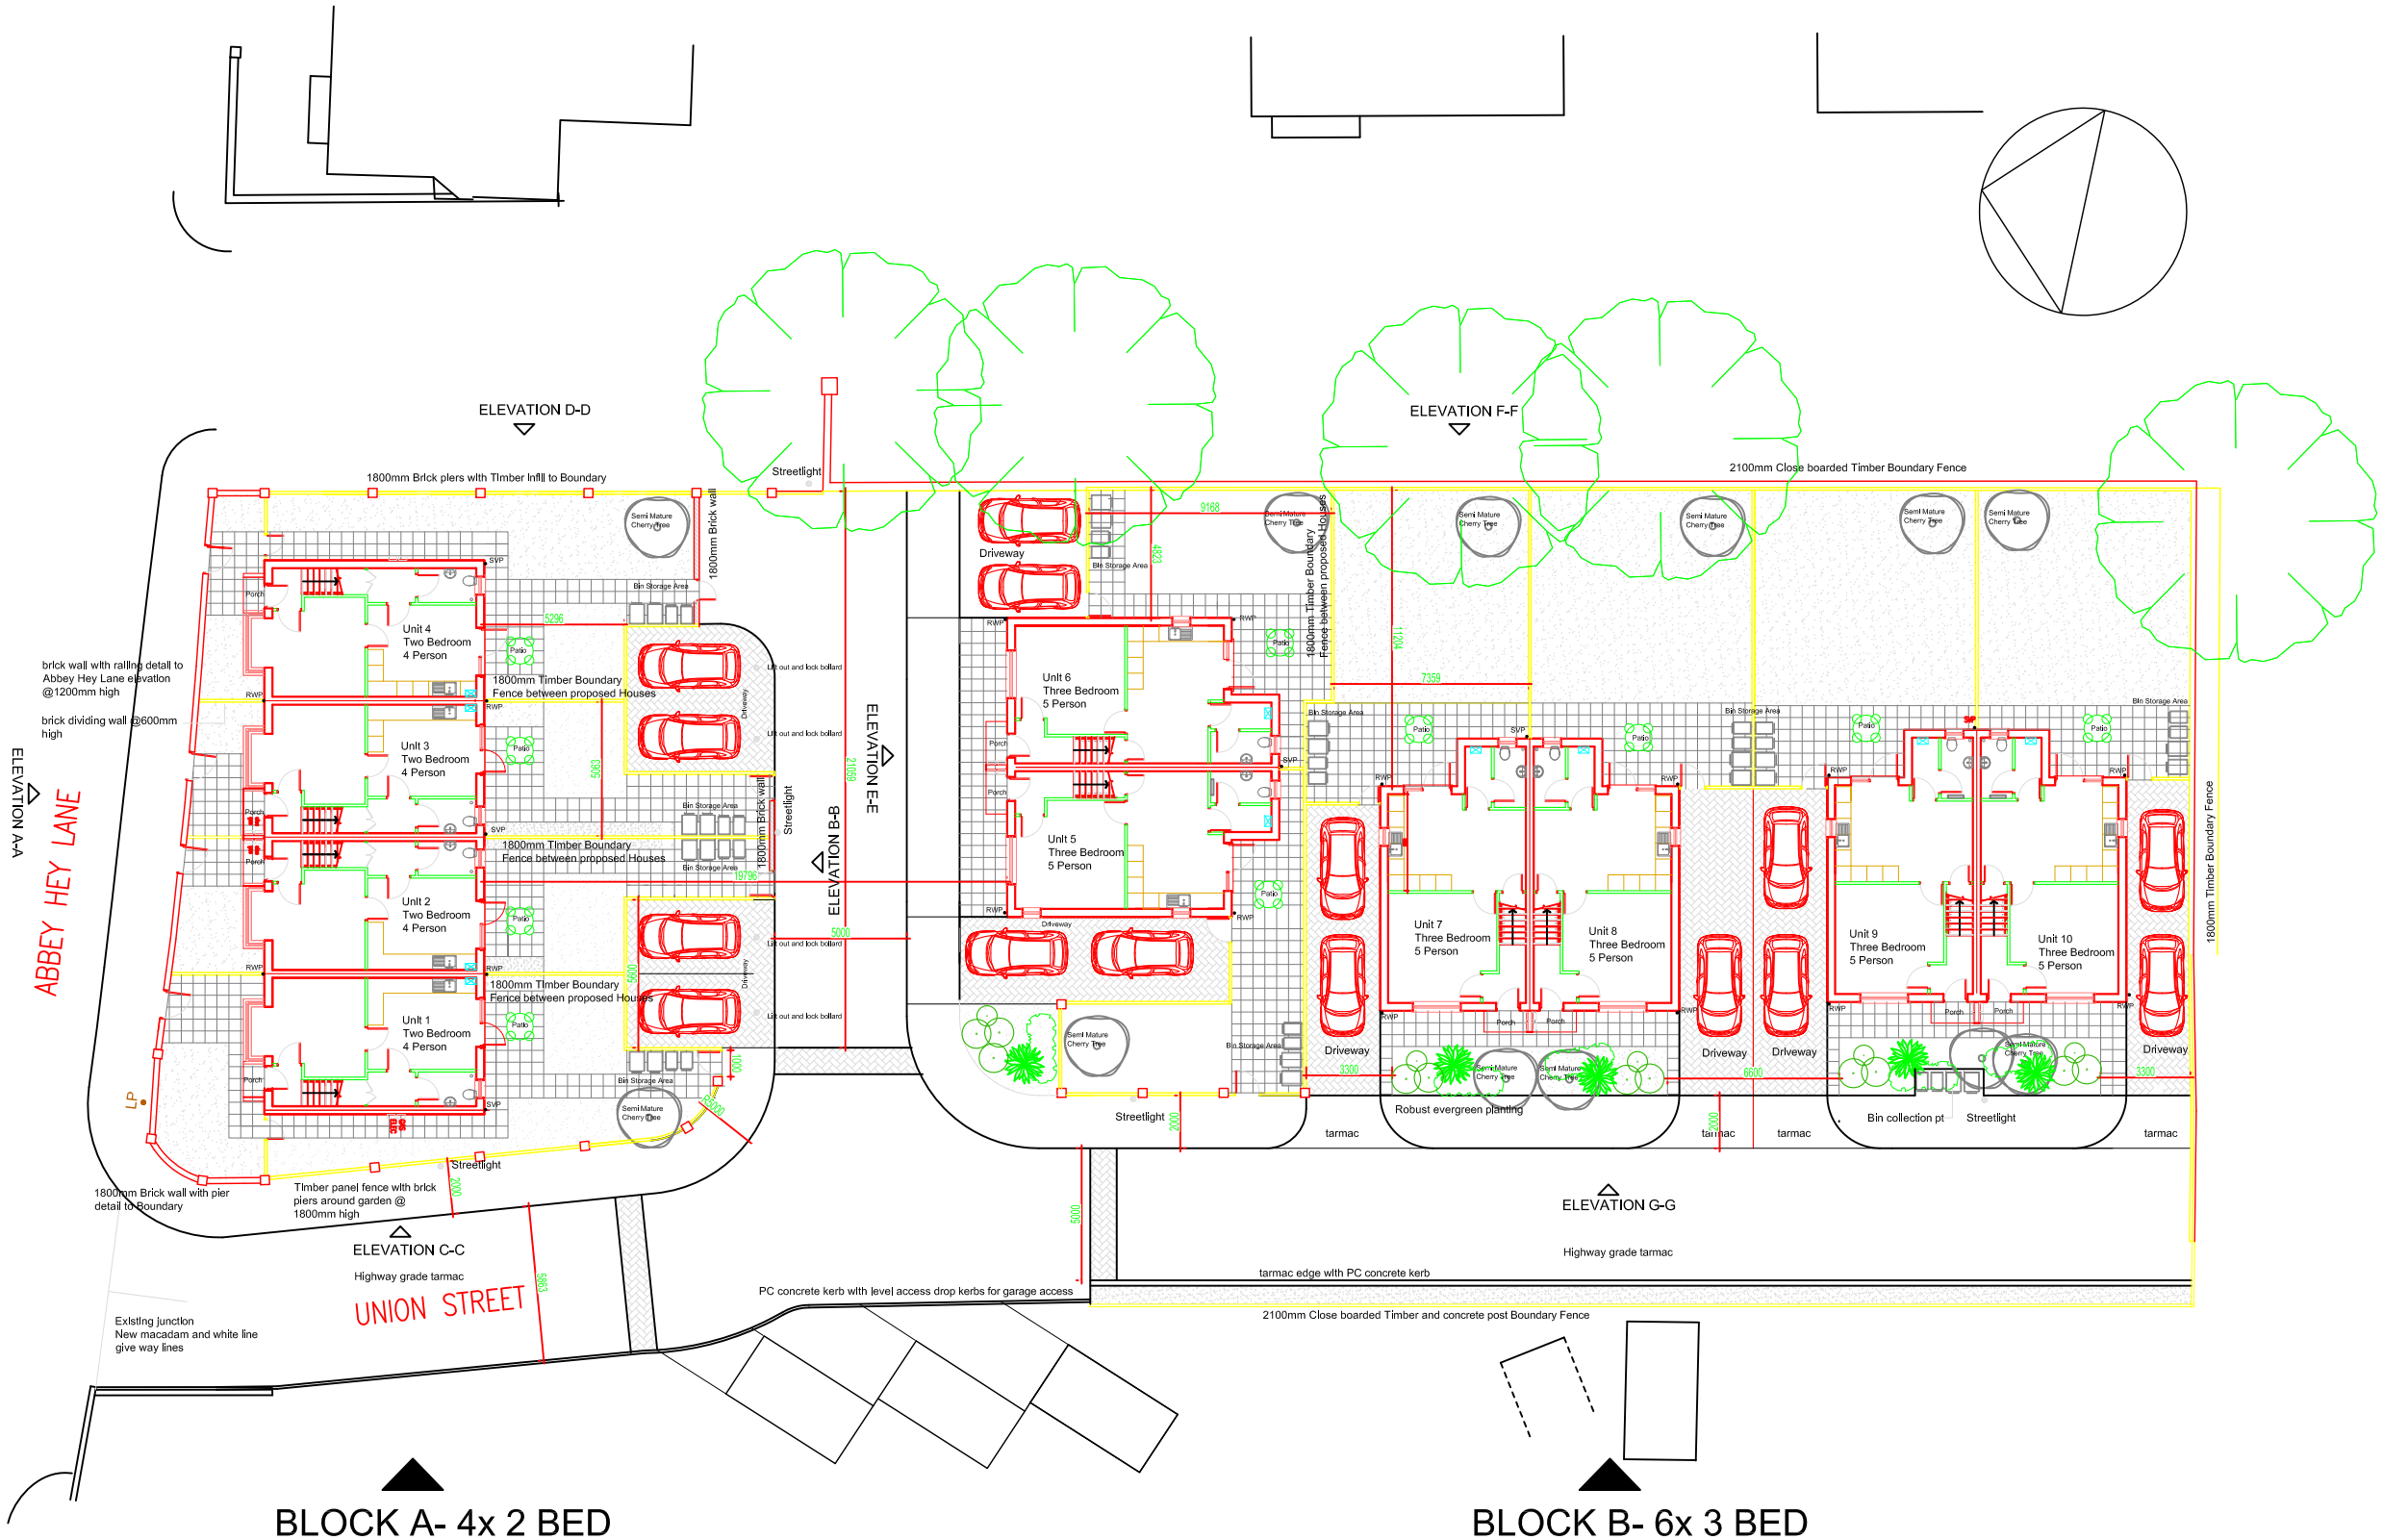

Amendments:

B	Issued for planning approval	09.02.12
A	Issued for planning approval	7/12/11

Drawing type: Proposed Site Plan

Client: Arcon Housing Association

Project: St Georges Church Development

Title: Abbey Hey Lane
Abbey Hey
Manchester

Scale: 1:200@A2 Date: Dec 2011

Drawn: HRH Checked: MLT

Drg.no: 115184/03 Rev: B

Watts.

Watts Group PLC
60 Fountain Street
Manchester M2 2FE

T: +44 (0)161 831 6180
F: +44 (0)161 834 7750
W: Watts-international.com