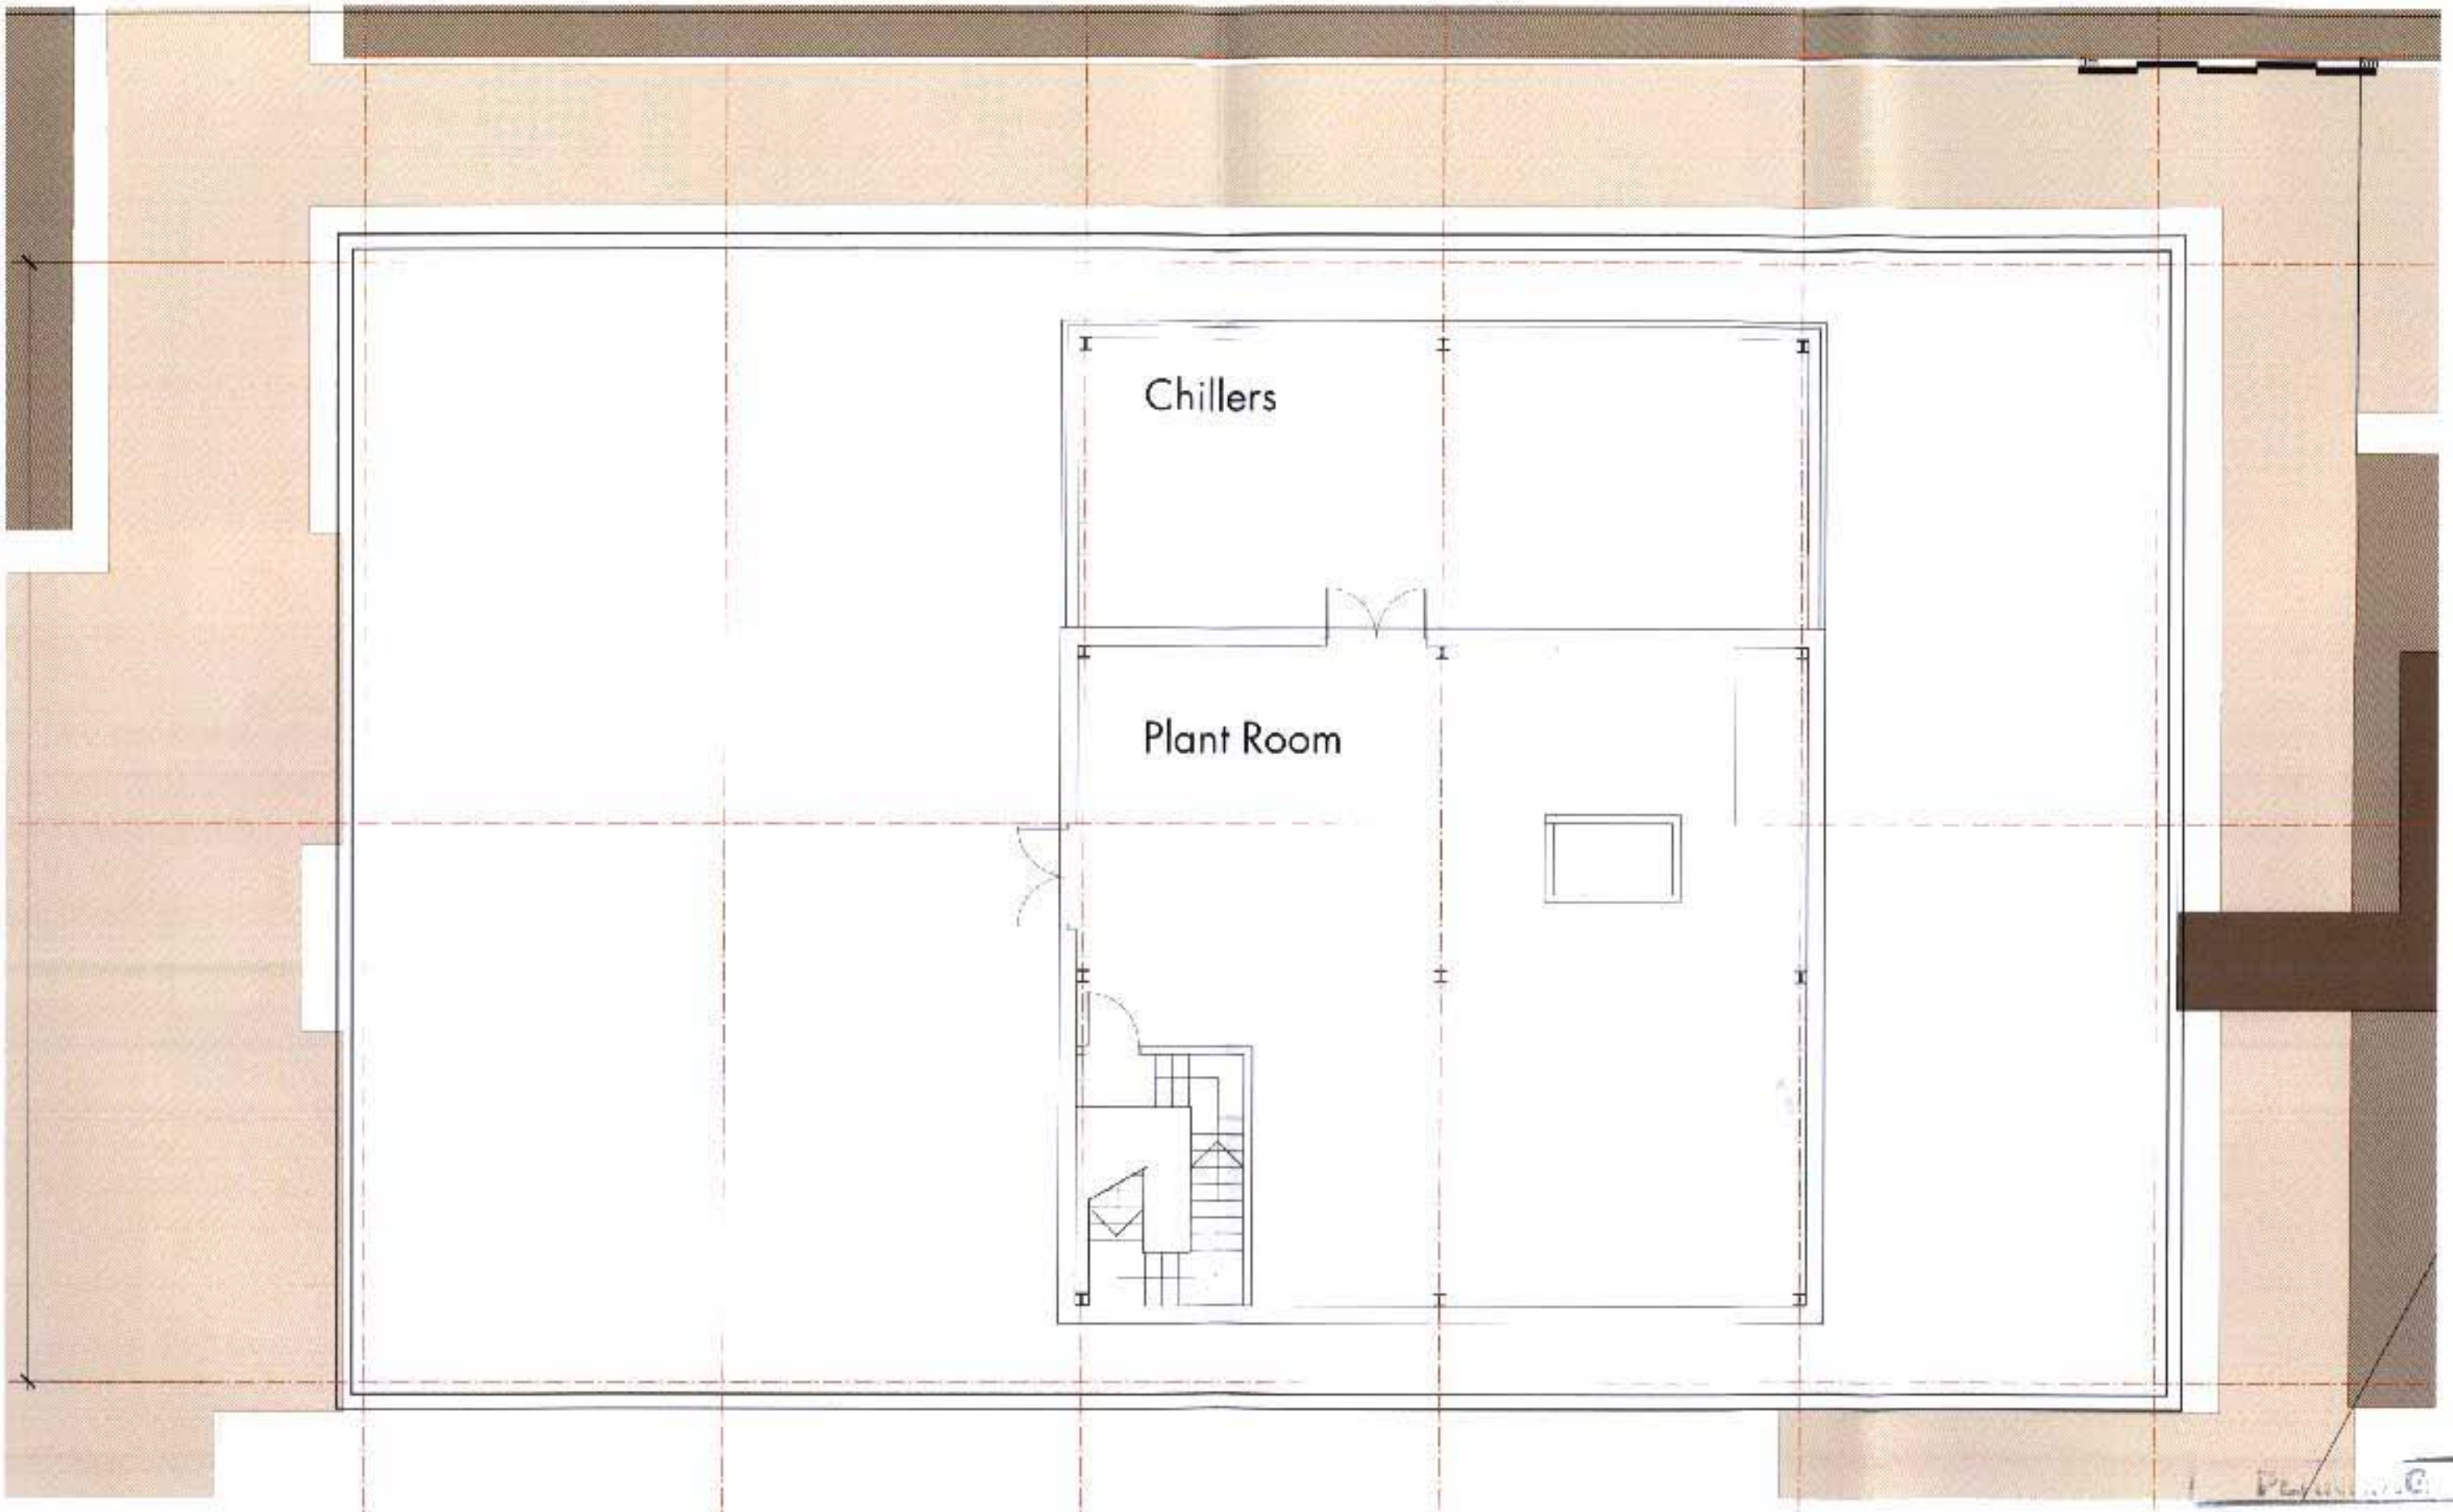

Manchester Metropolitan University

JOHN DALTON TOWER - WORKSHOP PROPOSALS
for
Manchester Metropolitan University

FDG fairhursts

ROOF/ PLANT LAYOUT

1:100 @ A3

7054A_01_04

RECD 18 JUN 2008