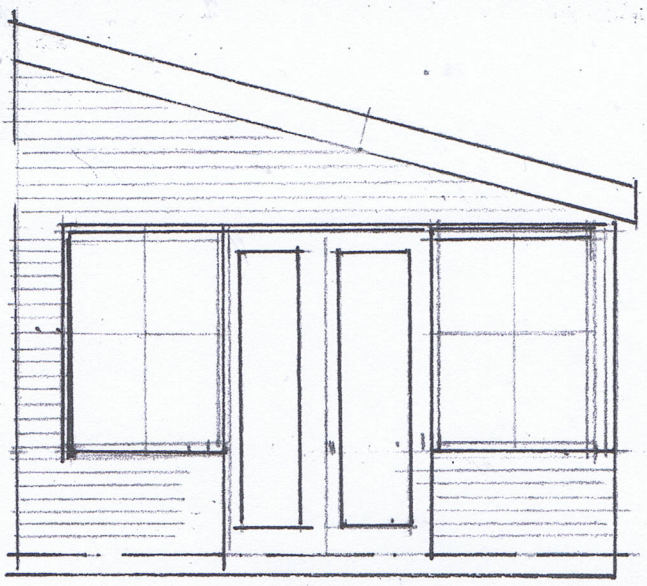

SIDE

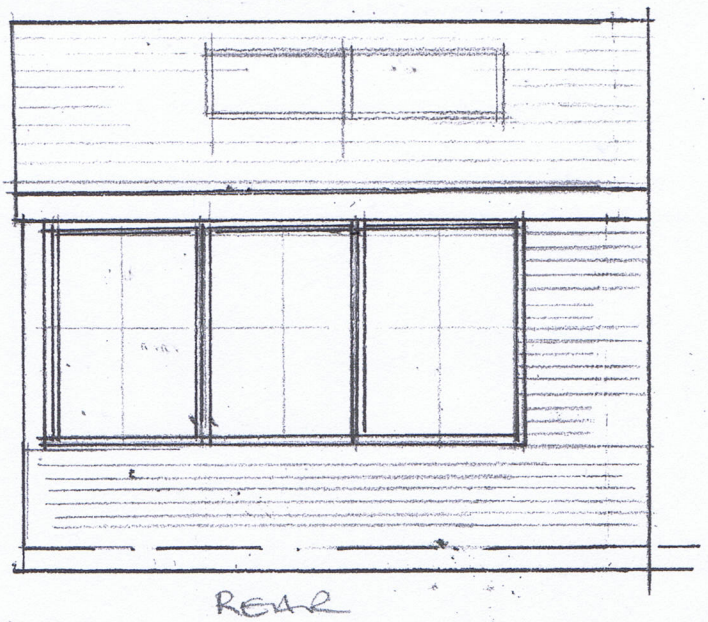

REAR

ELEVATIONS

EX KITCHEN



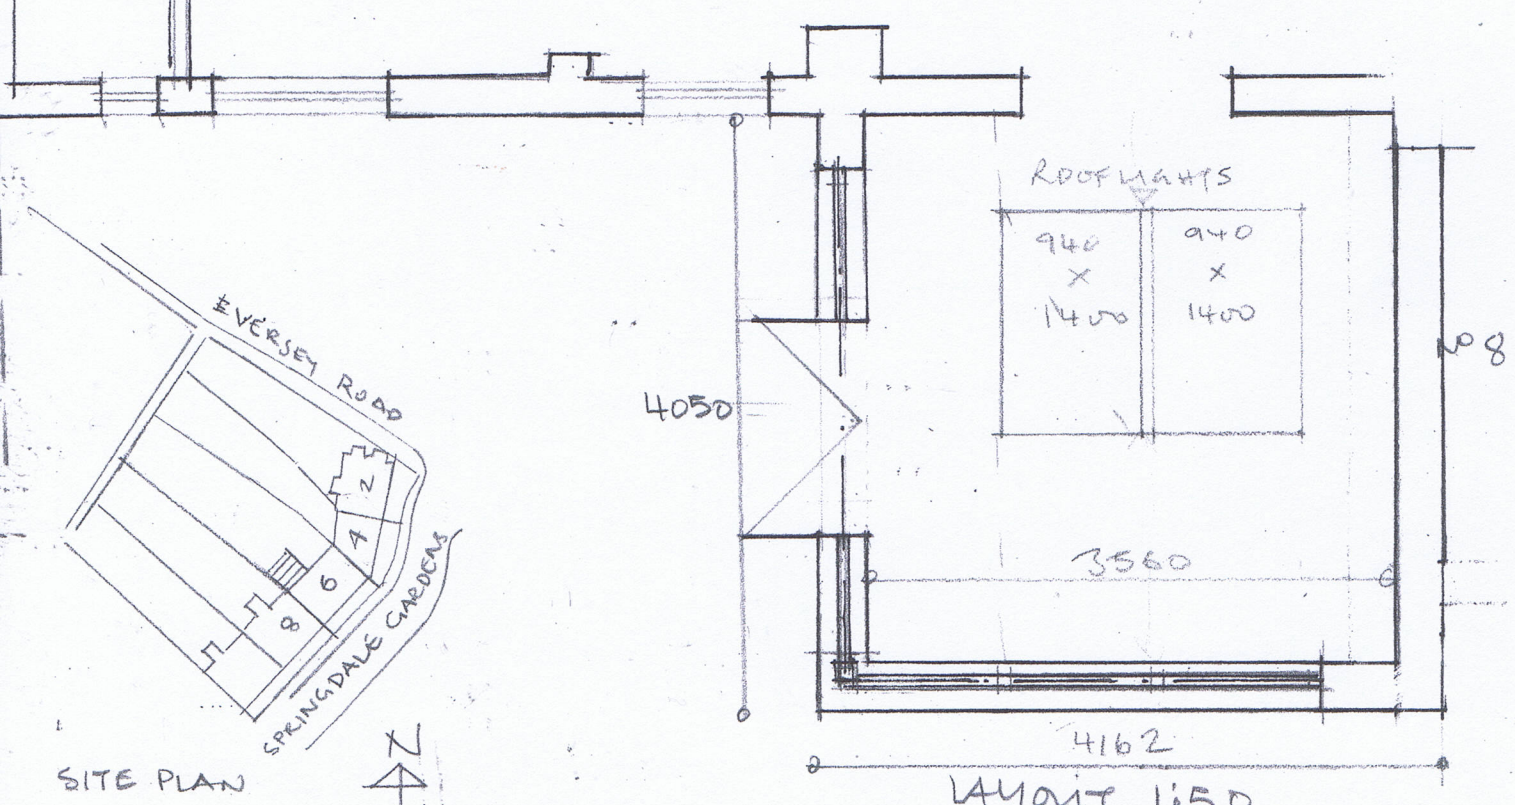

LAYOUT 1:50

SITE PLAN
1:1250

PROPOSED EXTENSION
6 SPRINGDALE GARDENS
M20 2QX