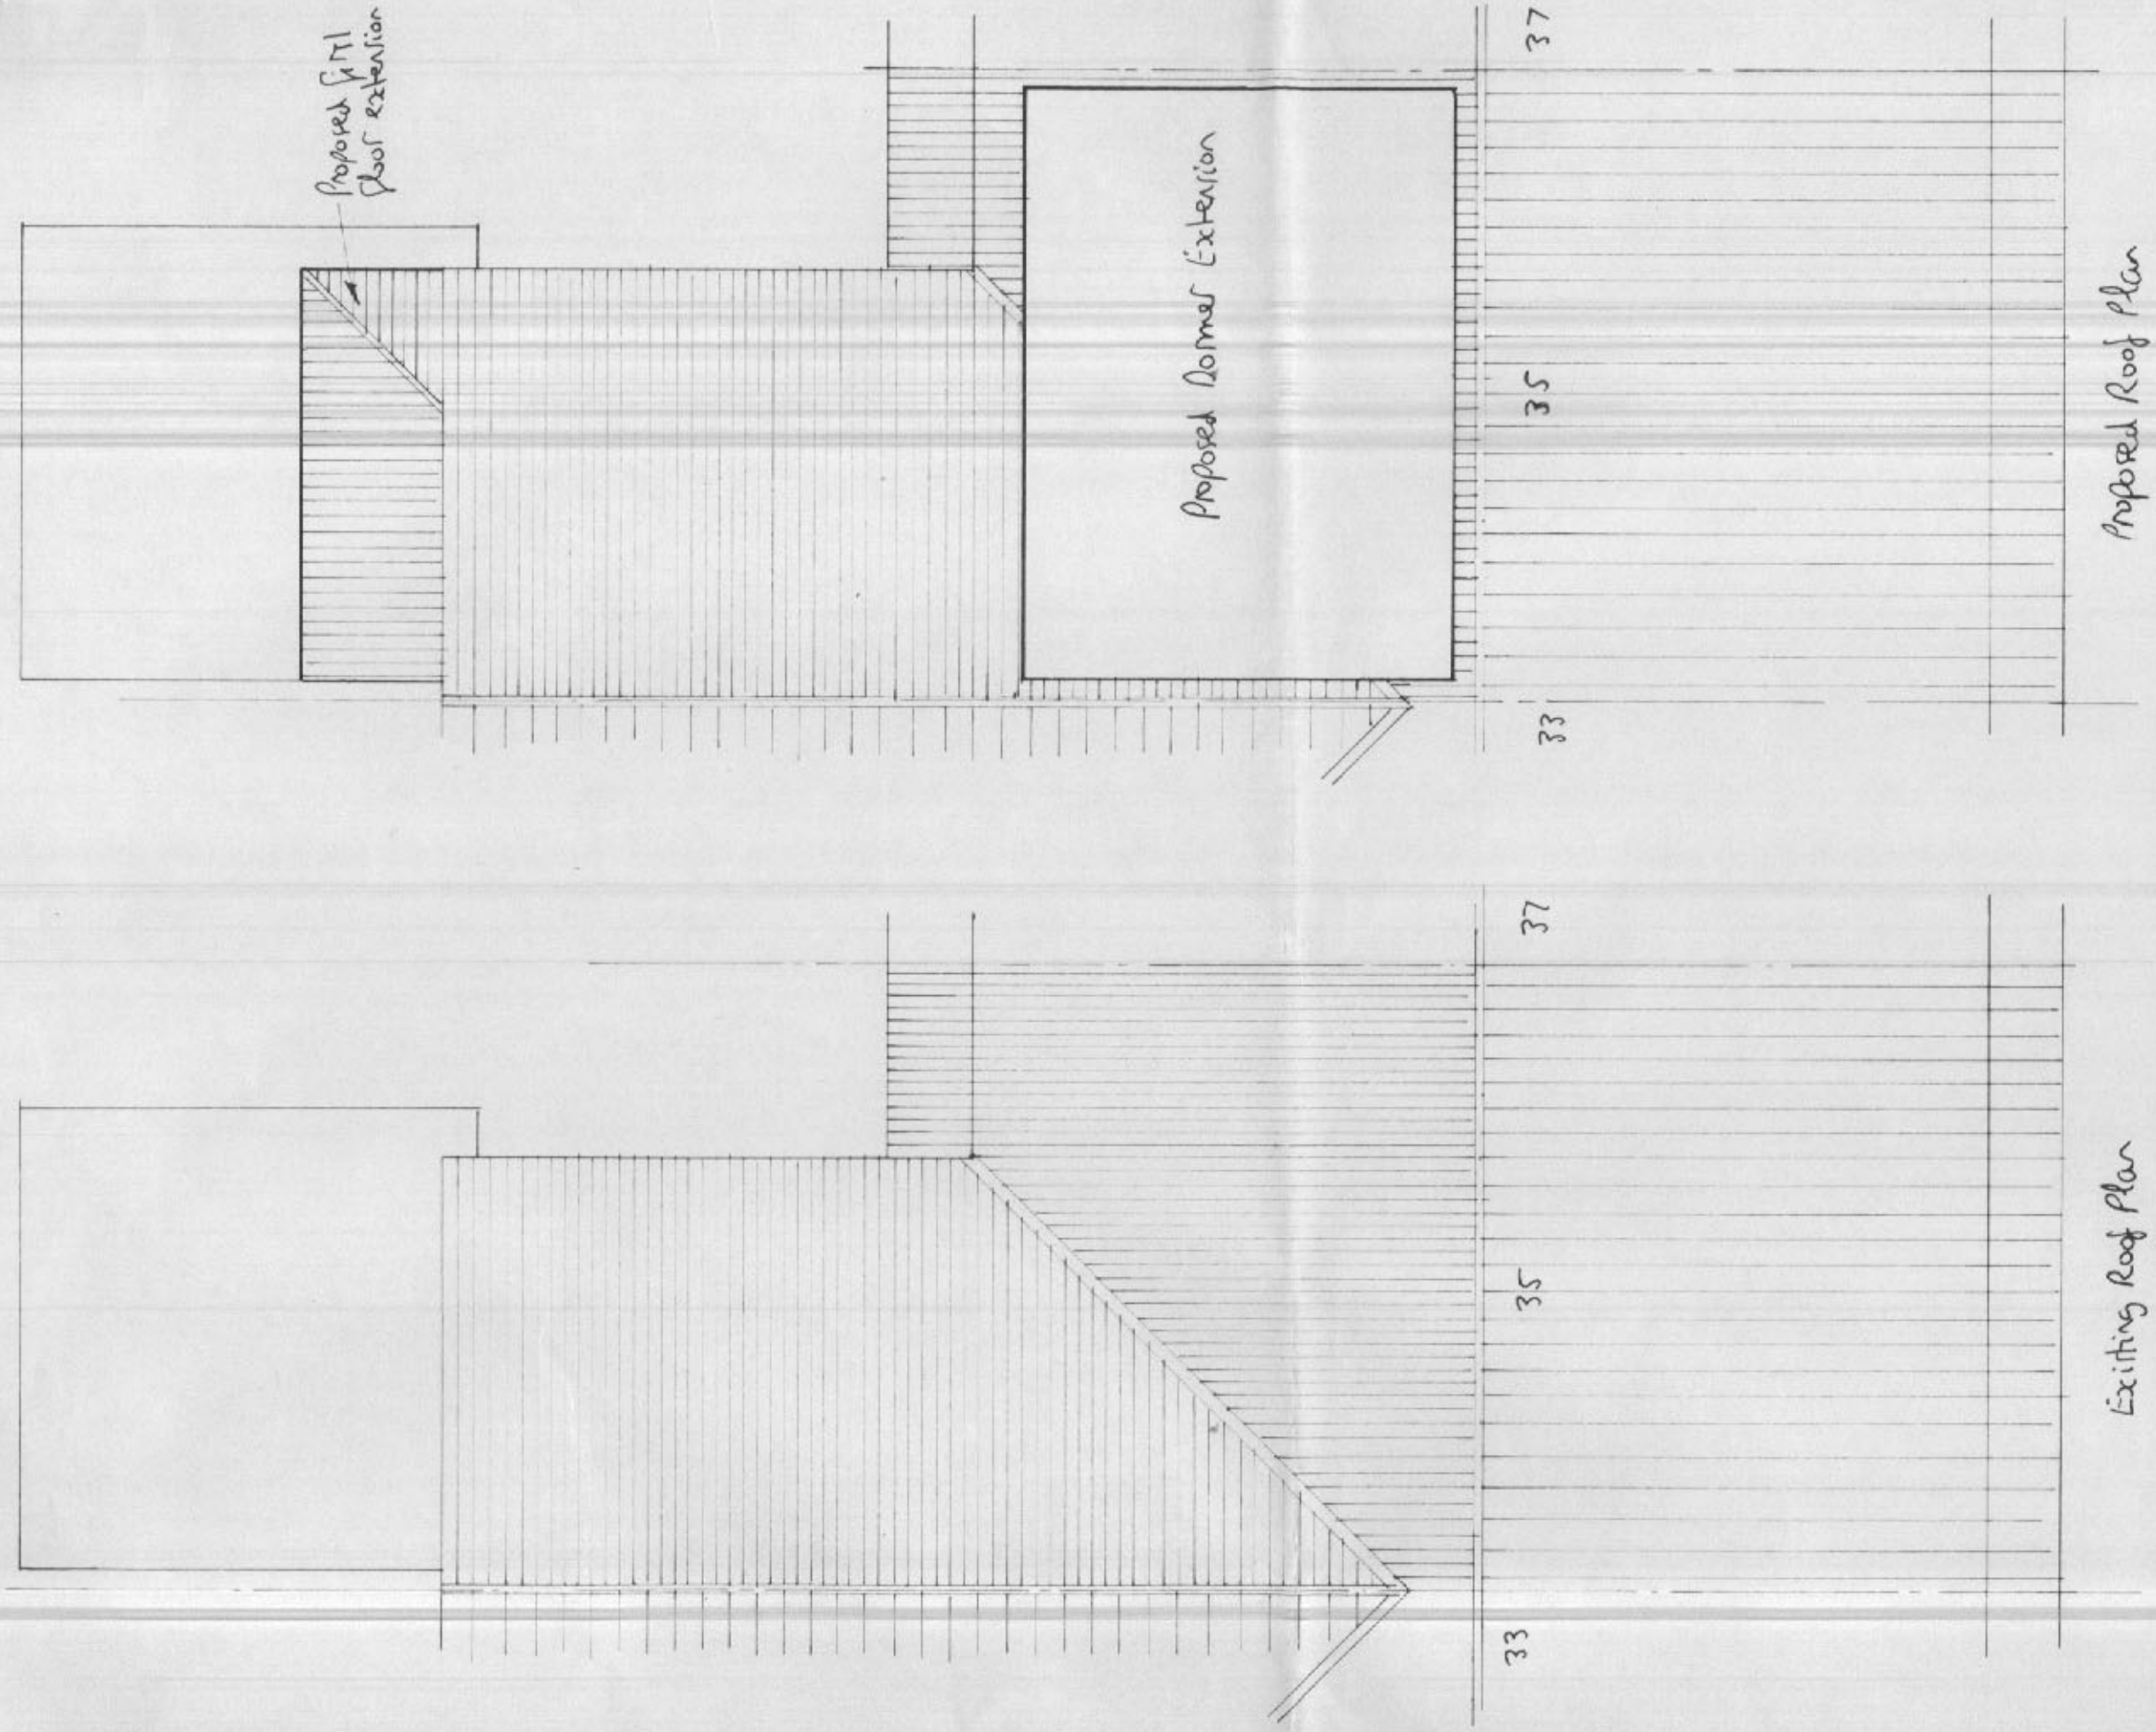


NOTES

All dimensions must be checked on site and not scaled from this drawing.

A		
	Date	Revisions

© copyright

Client

Mr. S. Connell

Job Title

Proposed First Floor Rear Extn and Rear Dormer Extension

35 Braemar Road
Fallowfield
Manchester

Drawing Title

Roof Plans
(Proposed & Existing)

Scale 1:50

Date April 2008 | Drawn by M. Barratt

M&LA BARRATT Tel. No. 01625 522962

Drg No.	Rev.
08/0301/04	

420 X 297mm A3