

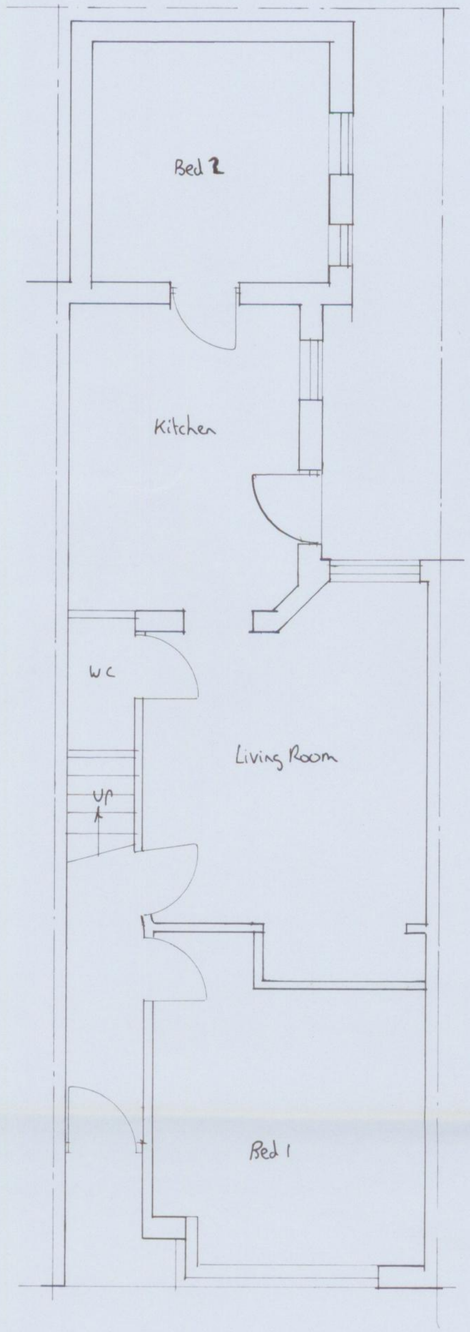


Existing Ground Floor Plan

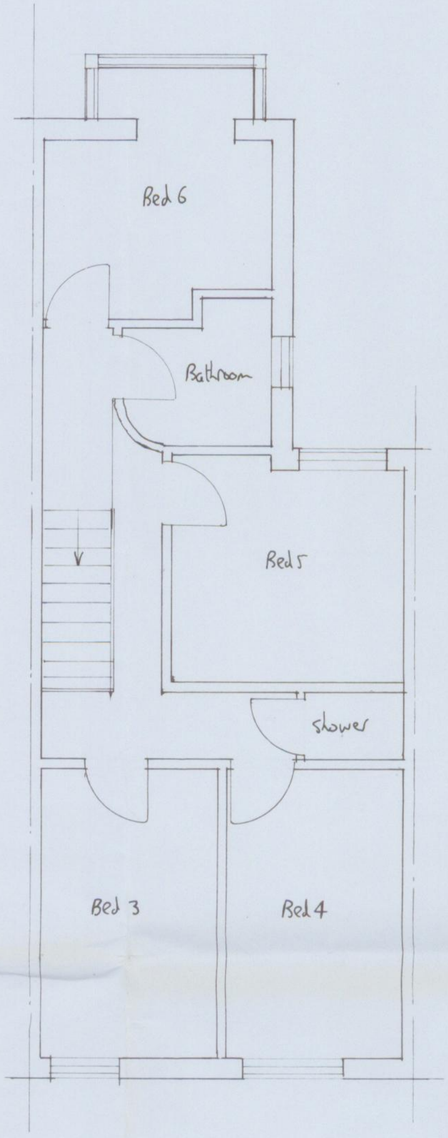

Existing First Floor Plan

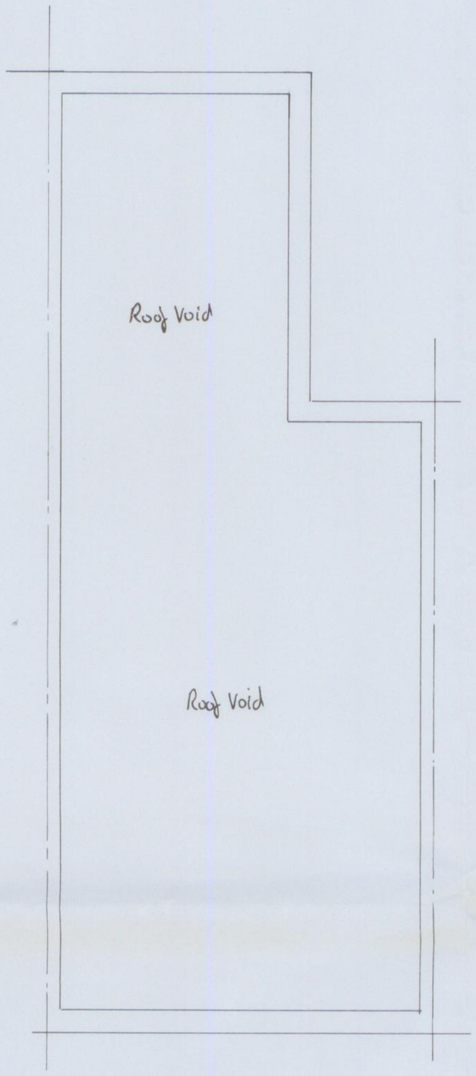

Exist. Roof Void Plan

NOTES

All dimensions must be checked on site and not scaled from this drawing.

A	16/4/08	Roof Void Plan added MRL
	Date	Revisions

© copyright

Client

Mr. S. Connell

Job Title

Proposed First Floor Rear Extension and Rear Dormer Extension

35 Braemar Road
Fallowfield
Manchester

Drawing Title

Floor Plans
(as Existing)

Scale 1:50

Date March 2008 | Drawn by M.Barratt

M.R.L.A. BARRATT Tel.No. 01625 522562

Drg No. 08/0301/01 | Rev. A

594 x 420mm A2