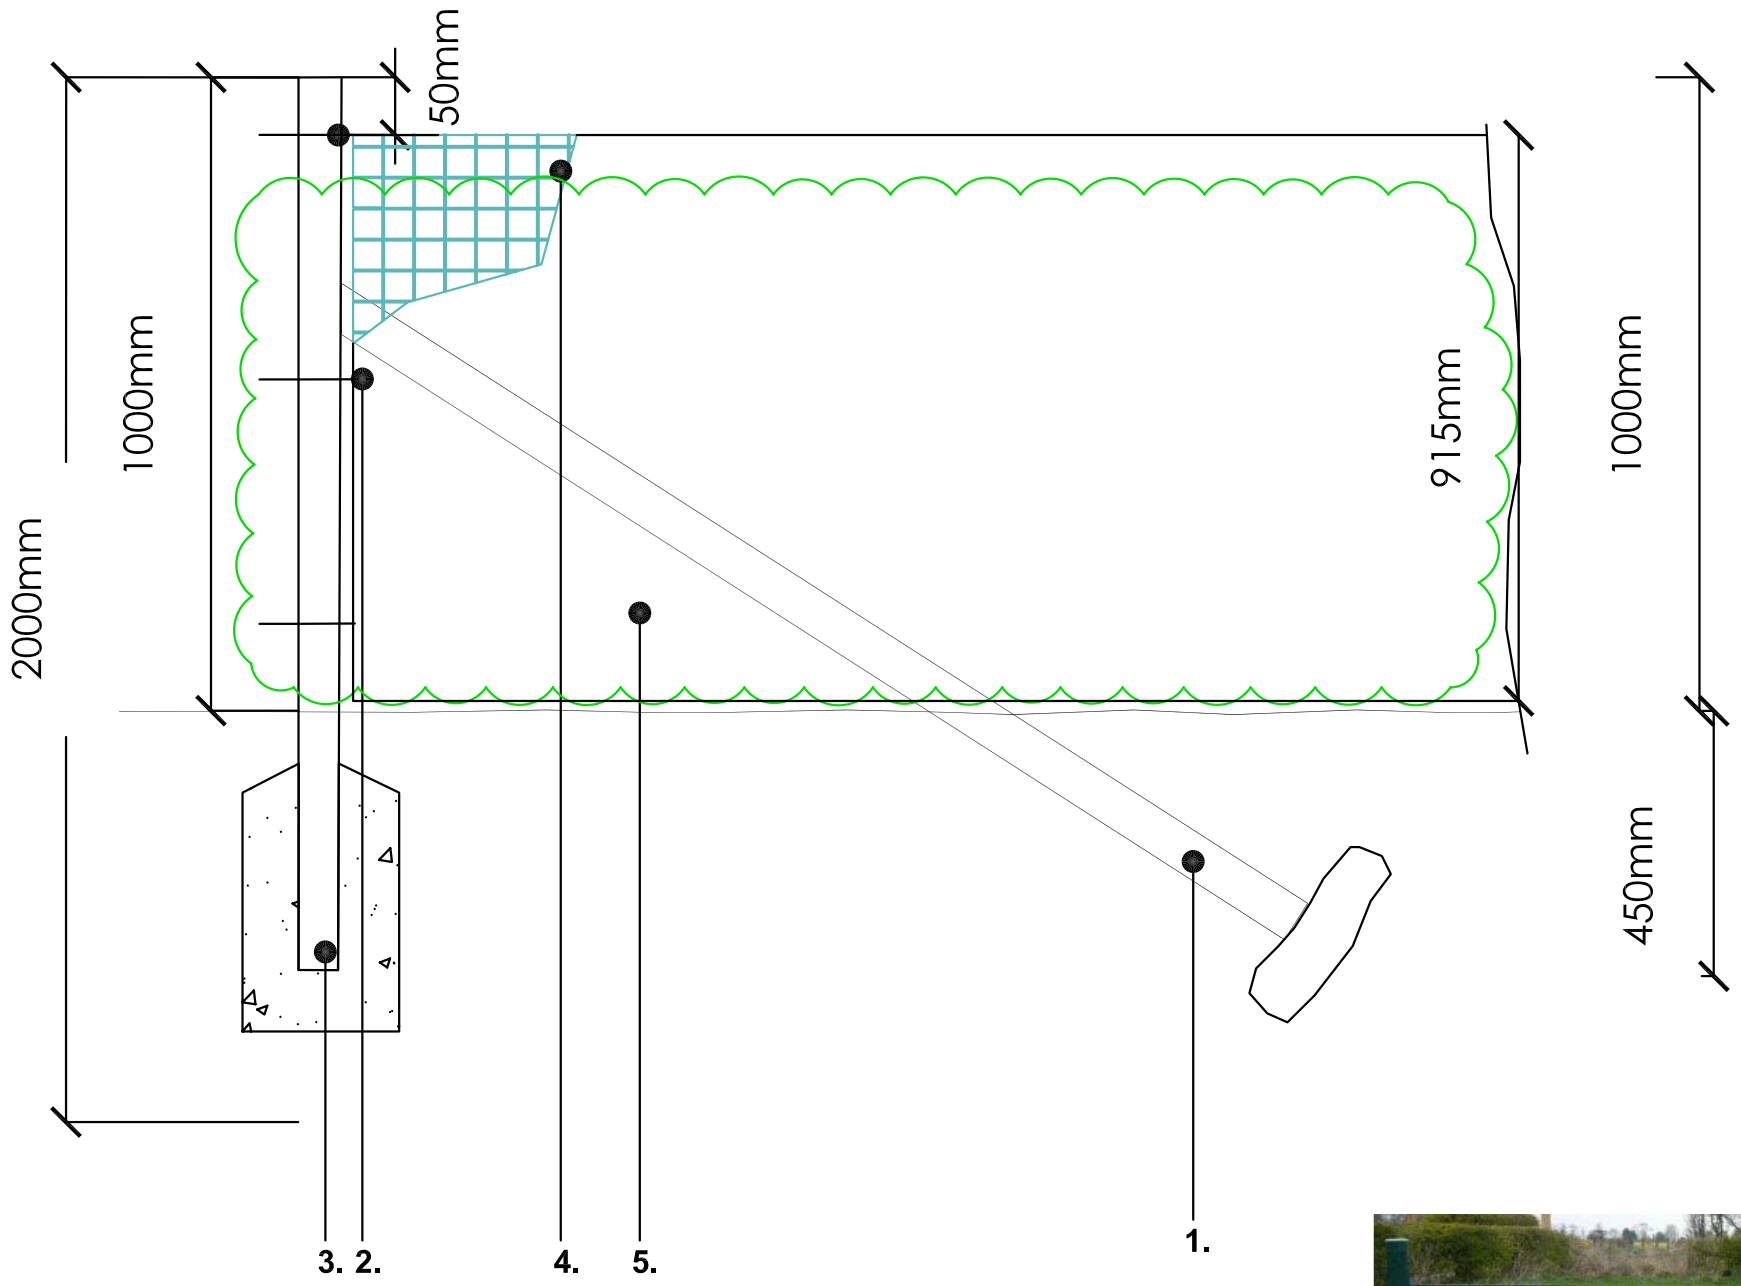

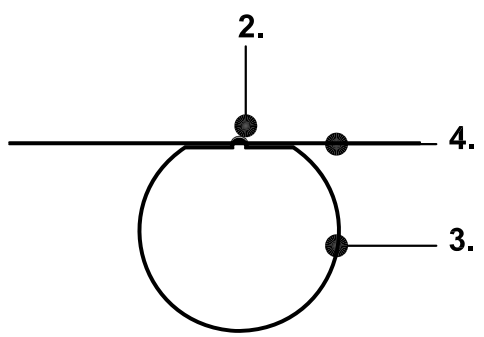

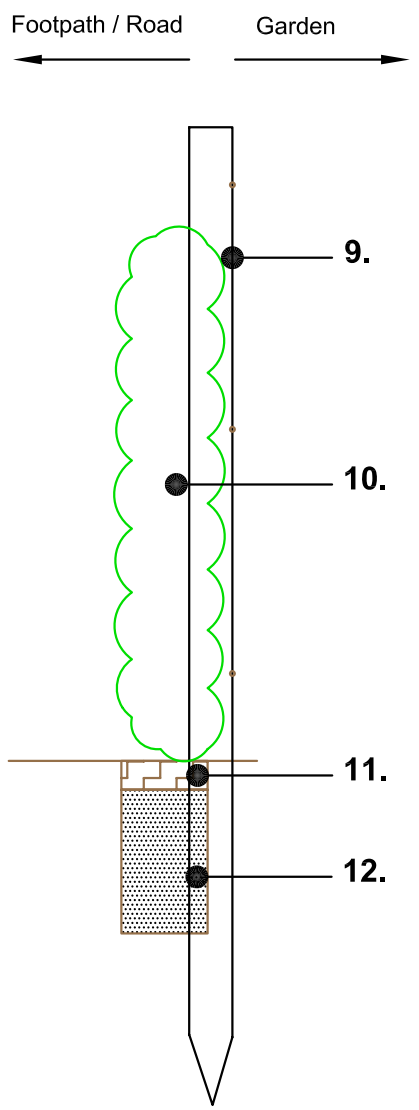



Boundary Type No 1A (iv)

Notes
1) Figured dimensions to be taken. Do not scale dimensions. Contractors must verify all dimensions on site before preparing shop drawings or commencing any work.
2) Copyright © This drawing must not be reproduced without the permission of The Groundwork Trust
3) Reproduced from Ordnance Survey mapping with permission of the controller of HMSO.

© Crown copyright. Unauthorised reproduction infringes Crown copyright and may lead to prosecution or civil proceedings.

Notes:

1. Corner/End/Intermediate proprietary straining post (green powder coated steel) at min 50m centres and change in direction or at end of run. Augered hole, post concreted with ST1 / GEN 2 concrete (sloped topped). 100mm top soil backfill above concrete. Fixed to upright post with proprietary fixings.

2. 3 No. proprietary fence connectors (galvanised 'c' clips using proprietary straining tool.

3. 1450mm green powder coated proprietary fence post with plastic end caps, concreted into augered post hole ($\frac{1}{3}$ post in ground) with ST1 / GEN 2 concrete. Posts set at 2500mm centres.

4. Green pvc coated 10 gauge (3.0mm dia wire core) galvanised mild steel mesh, 50 x 50mm openings (36"/ 915 roll fixed to fence with proprietary fence connectors.

5. Hedge planting to fence base and trained as ber planting schedule.

6. 50mm settled depth medium grade amenity bark mulch.

7. 150 wide, 250mm depth cultivated top soil planting trench to fence base (post side).

Proprietary fencing system as 'Fine Mesh Metals 'Multipost' System'. T. 01902 898208.

Boundary type no	Height (mm)	Application
1A (iv)	1000	Reinforcement to privet hedgerow - proprietary system (high vulnerability areas)

Southway Housing Trust

Revisions Notes:

Rev	Date	Notes
A	17-12-10	Adjusted drawing number

GROUNDWORK

CHANGING PLACES CHANGING LIVES

Project: Southway Housing Trust Driveway Improvements

Drawing Title: Boundary Type No 1A (iv) - Privet Hedgerow with Proprietary Post and Wire Fencing

SCALE	DATE	DRAWING NO.	REV	DRAWN BY	CHECKED BY
1:25 @ A4	25.10.10	1612-033	A	AP	PH

Groundwork in Manchester, Salford, Stockport, Tameside & Trafford.
Timber Wharf, 42-50 Worsley Street, Castlefields Manchester, M15 4LD Tel: 0161 220 1000