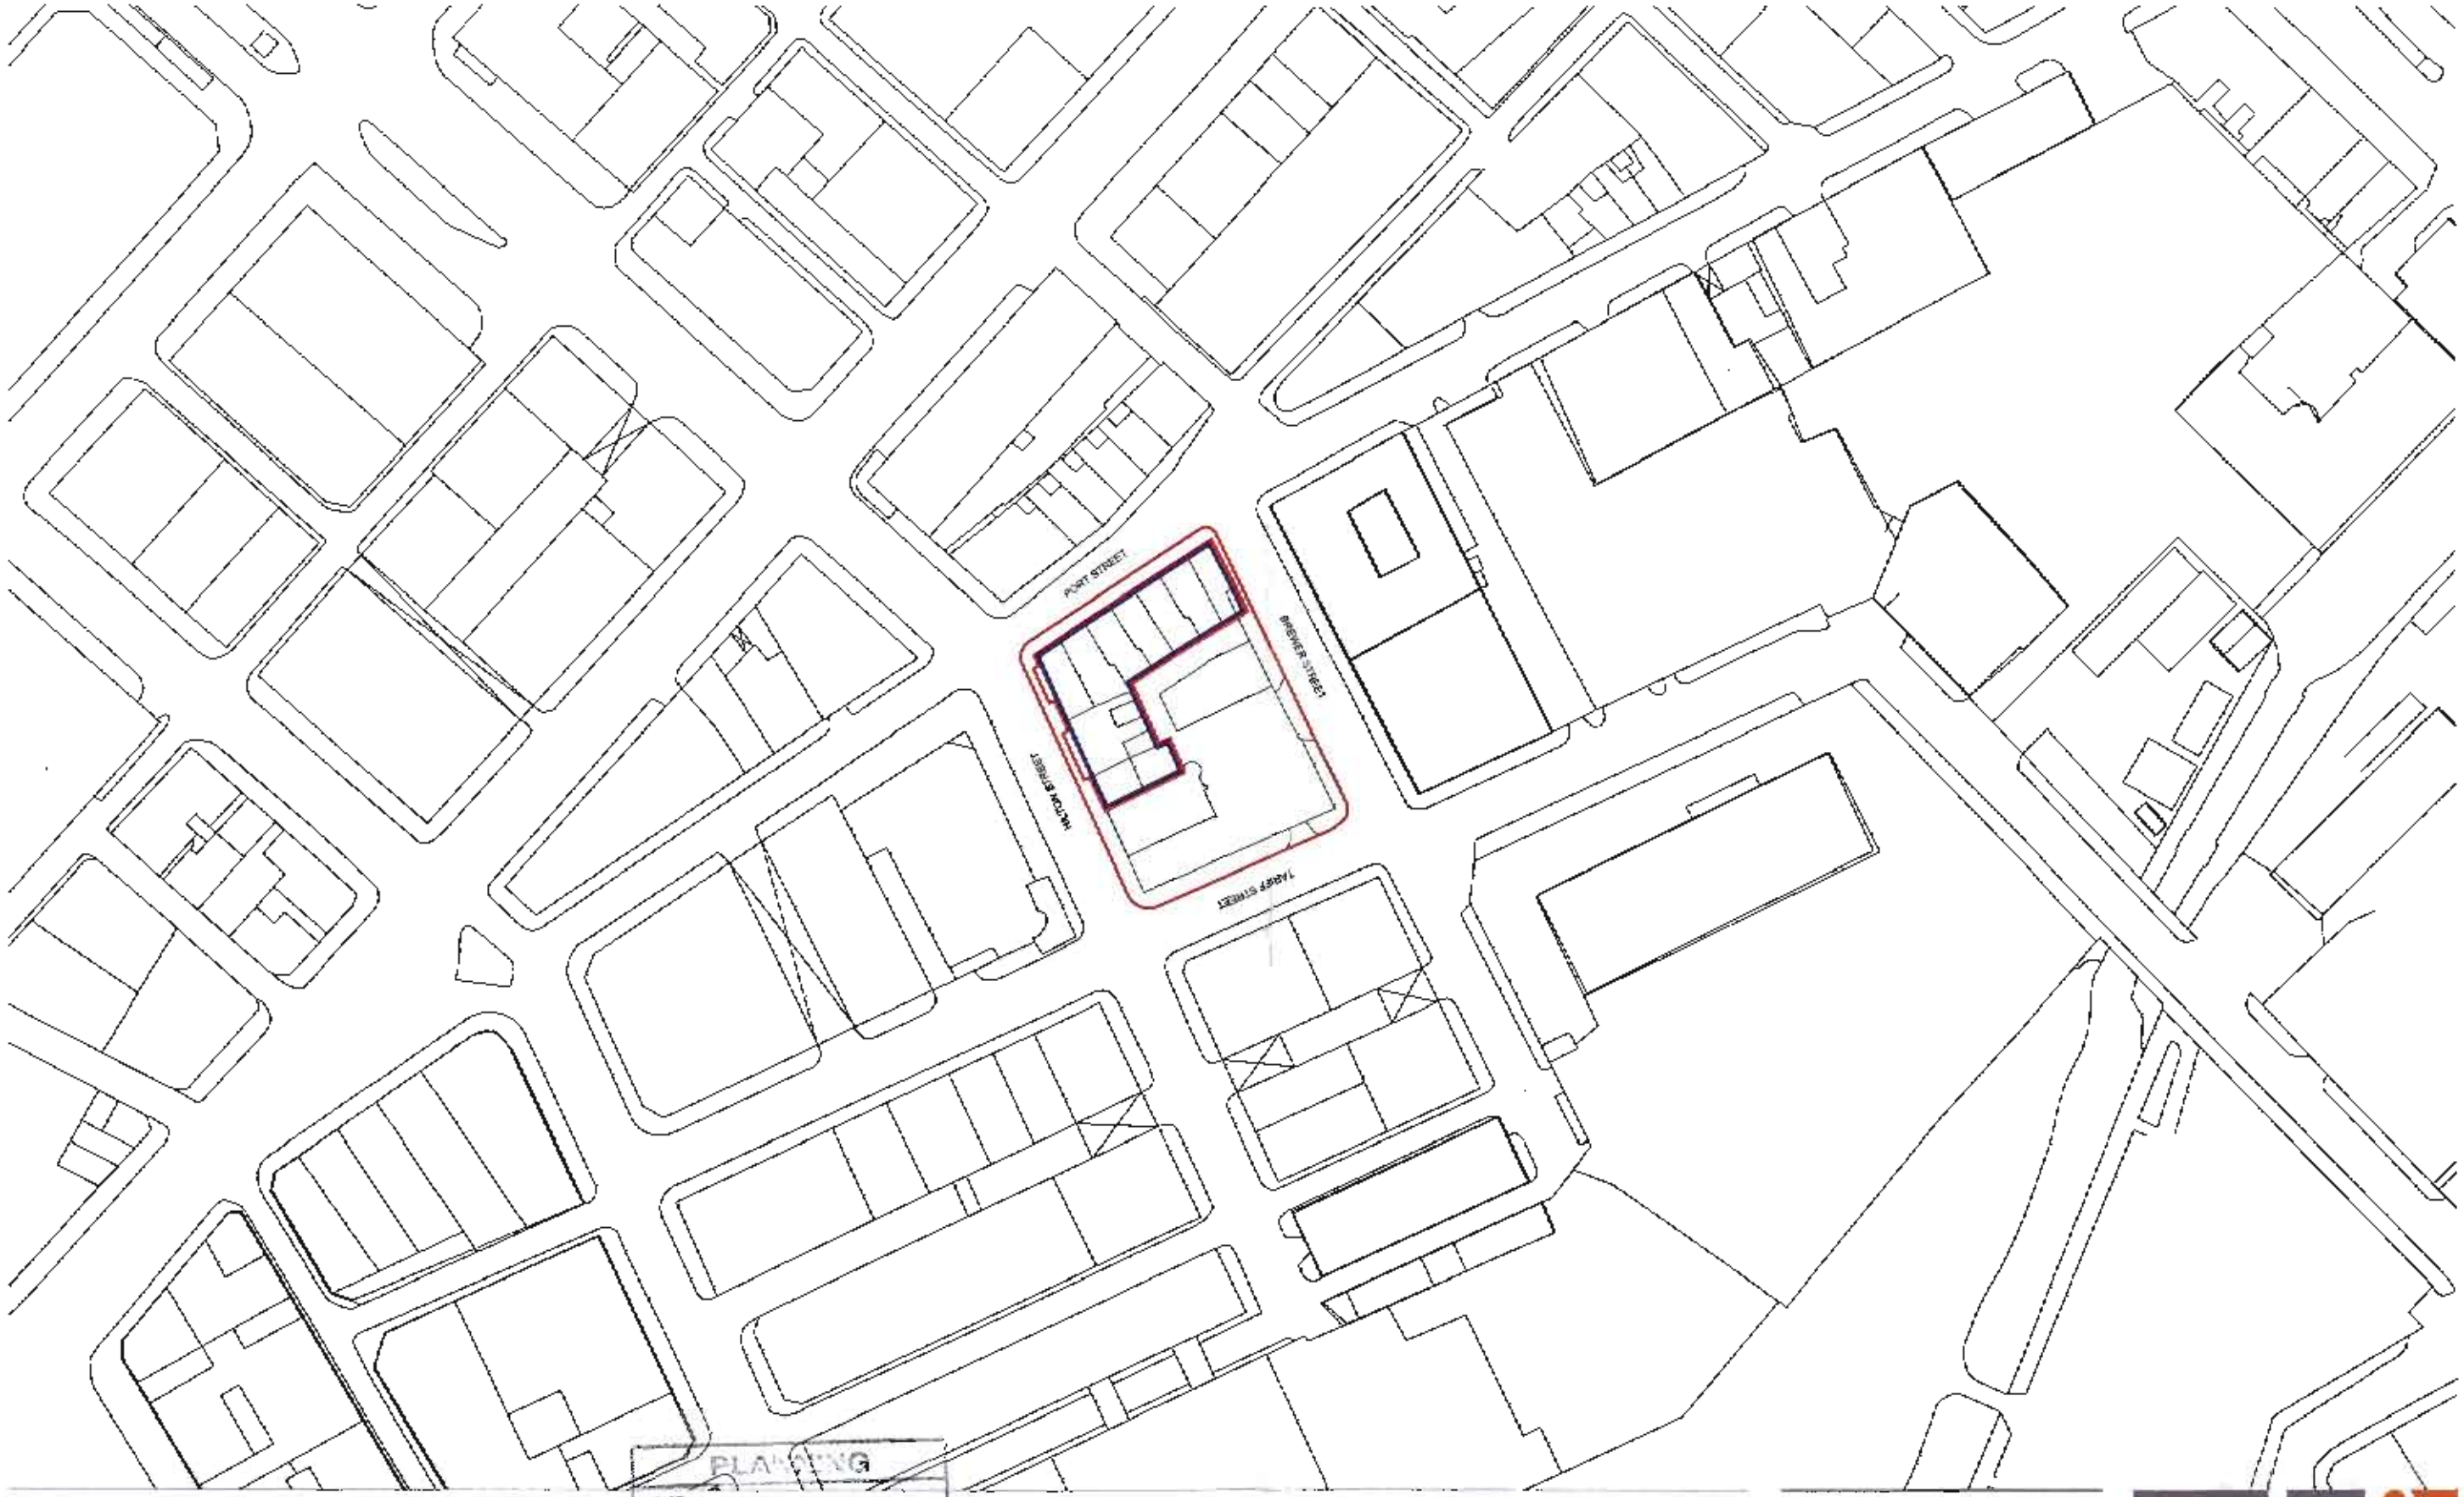

0 50m

PLANNING
ACK'D
REPLIED
RECD 19 MAR 2008
M
M
M
PROJECTION

REVISIONS :
A. PLANNING ISSUE
B. RED LINE AREA AMENDED

NOTES :
1. Do not scale of this drawing. If in doubt, ask.
2. Areas are approximate subject to detailed design and agreed buildings tolerances.
3. Structural Design fed in detail with engineer.

PROJECT : TARIFF STREET MANCHESTER
CLIENT : GP INVESTMENTS LTD
DRAWING : EXISTING CONTEXT PLAN

STATUS : PLANNING
SCALE : 1:1000 (A3) 1:500 (A1)
DATE : 13 11 07
DWG / REV : Q2 / 169 / PD / 0001 : 8

q² architects
11 BURTON PLACE • MANCHESTER • M15 4PT
T • 0161 8349227 F • 0161 8349225
THE EXCHANGE • LILLINGSTONE DAYRELL • BUCKS • MK18 5AP
T • 01280 860500 F • 01280 860465
info@q2architects.co.uk • www.q2architects.co.uk