

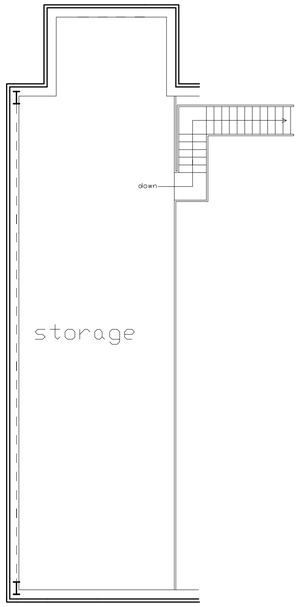



PLAN OF PROPOSED
MEZZANINE FLOOR

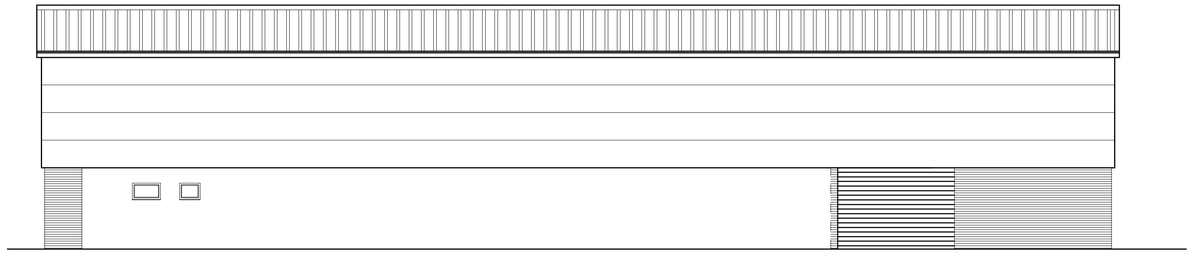


PROPOSED SIDE ELEVATION (EAST)

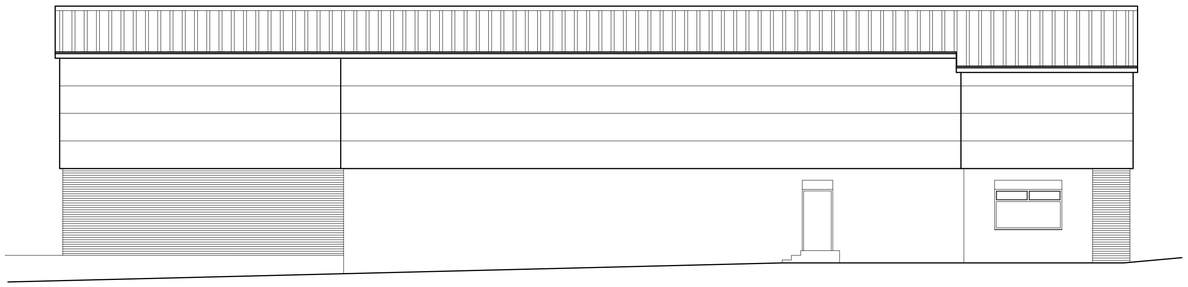


PROPOSED SIDE ELEVATION (WEST)

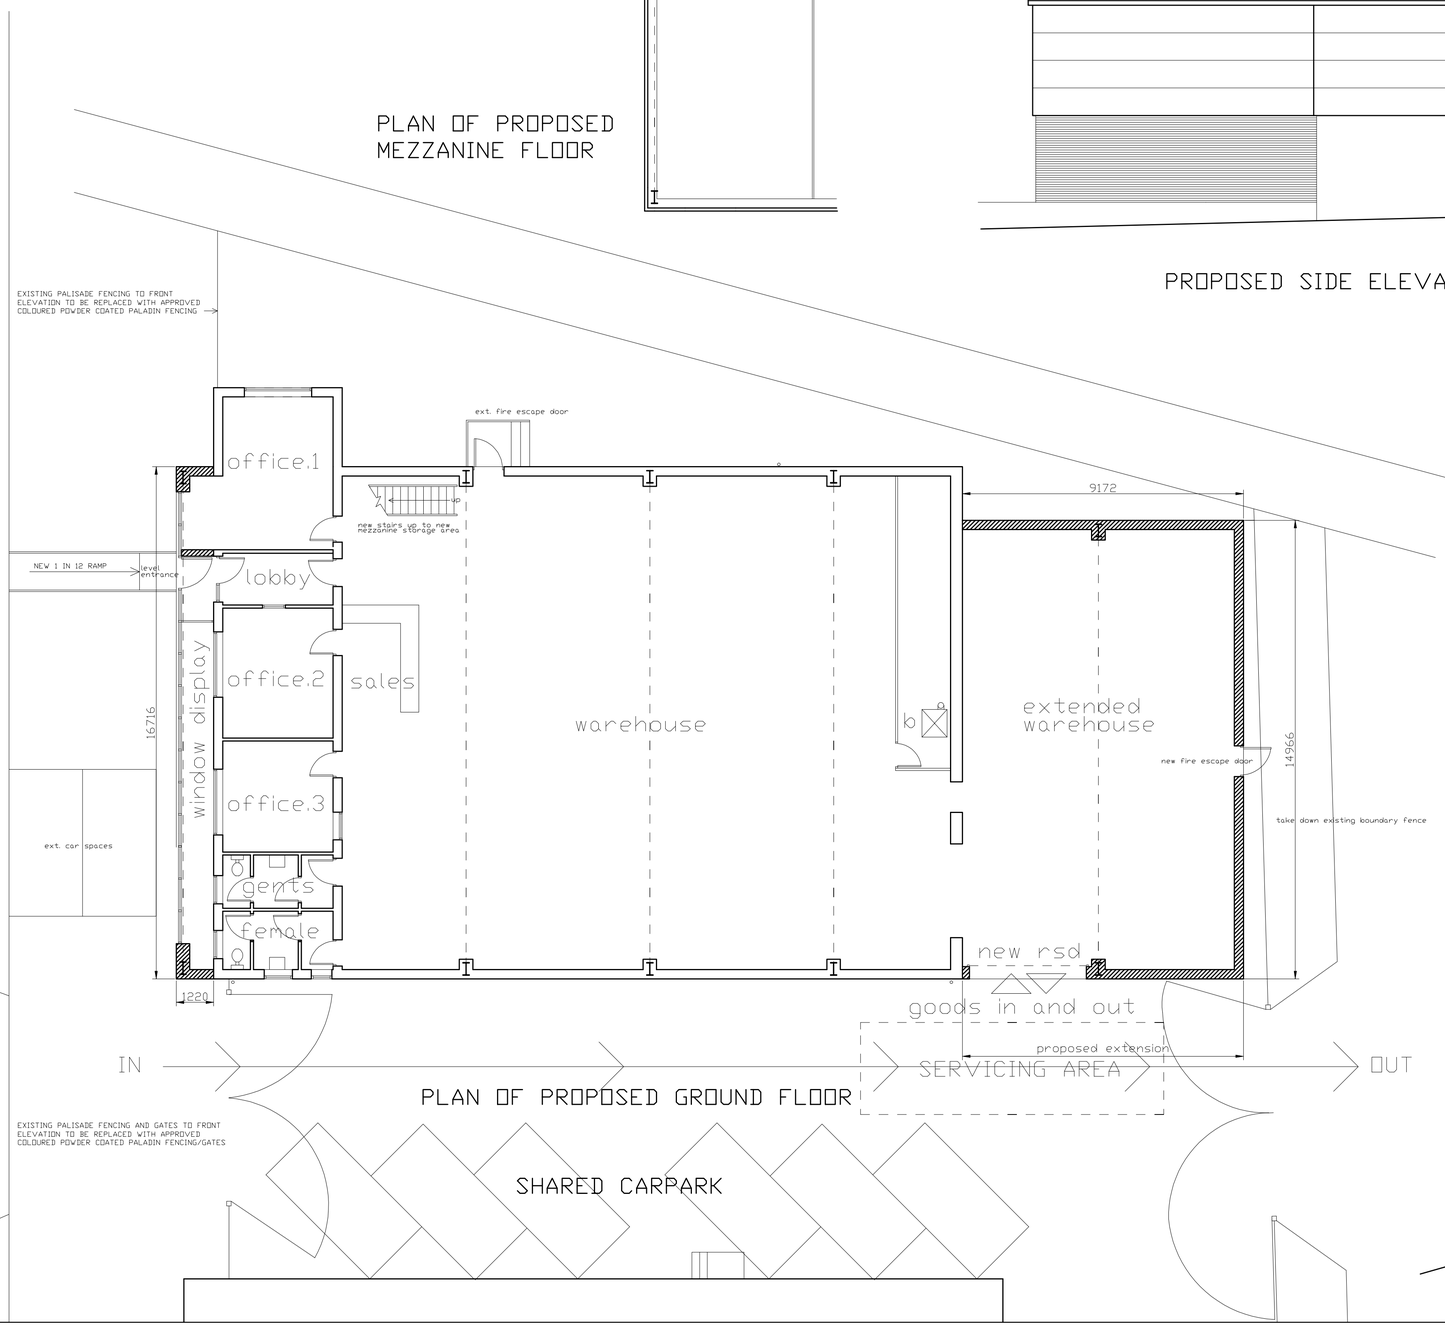


PLAN OF PROPOSED GROUND FLOOR

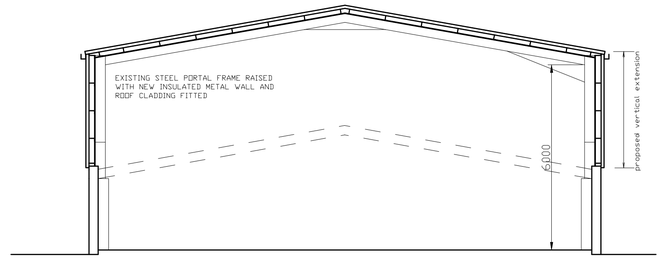

PROPOSED CROSS SECTION

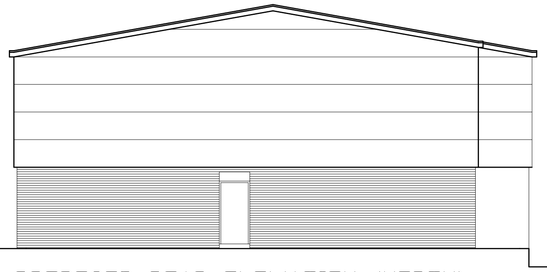

PROPOSED REAR ELEVATION (NORTH)

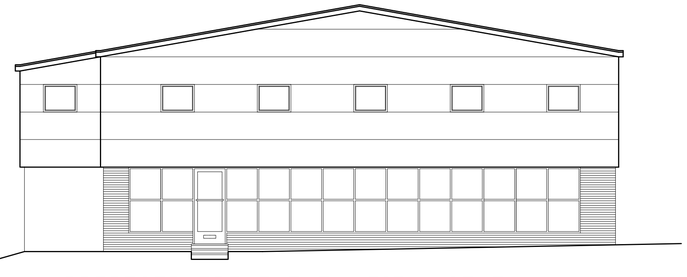

PROPOSED FRONT ELEVATION (SOUTH)

REV.	DATE	BY	REVISION

BAG 65, 132 BROUGHTON STREET
MANCHESTER
PROPOSED PLANS & ELEVATIONS

D.P.W Design
ARCHITECTS
183 WELLINGTON ROAD NORTH
STOCKPORT
GREATER MANCHESTER
SK4 2PB
TEL/FAX 0161 442 4044

DRAWN BY	CHECKED BY
P.W	P.W
DATE	SCALE
30/08/12	1:100
DRAWING No.	
9375	03