

PROPOSED GROUND FLOOR PLAN

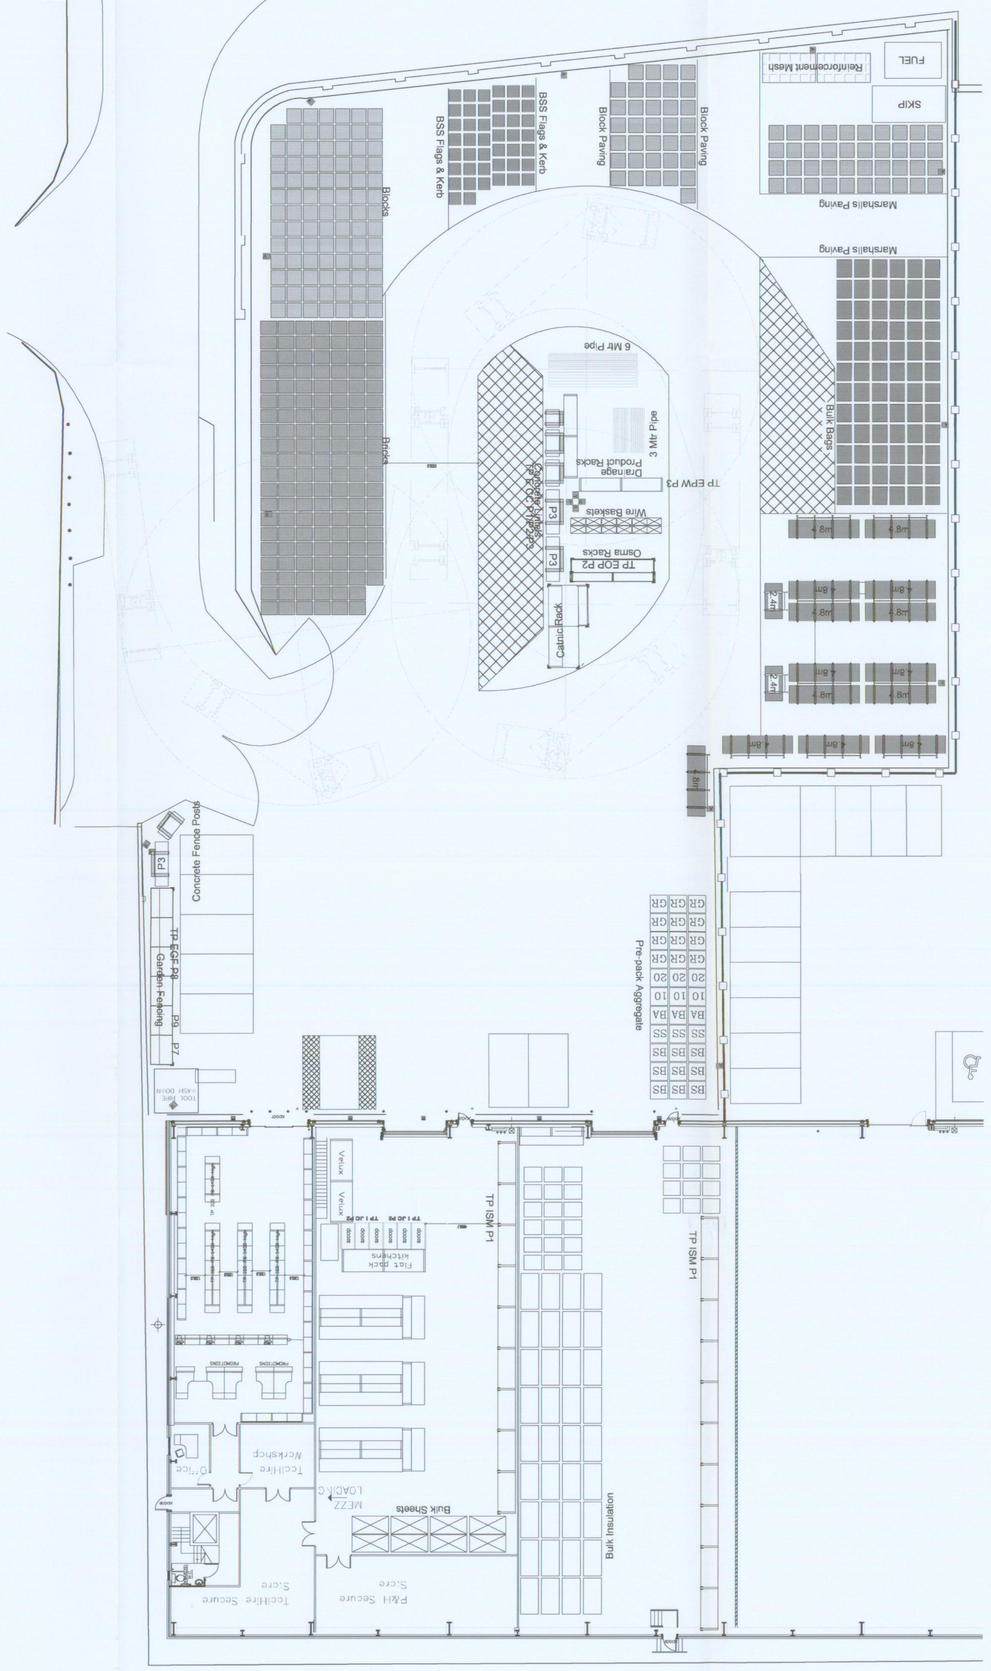

PROPOSED FIRST FLOOR PLAN

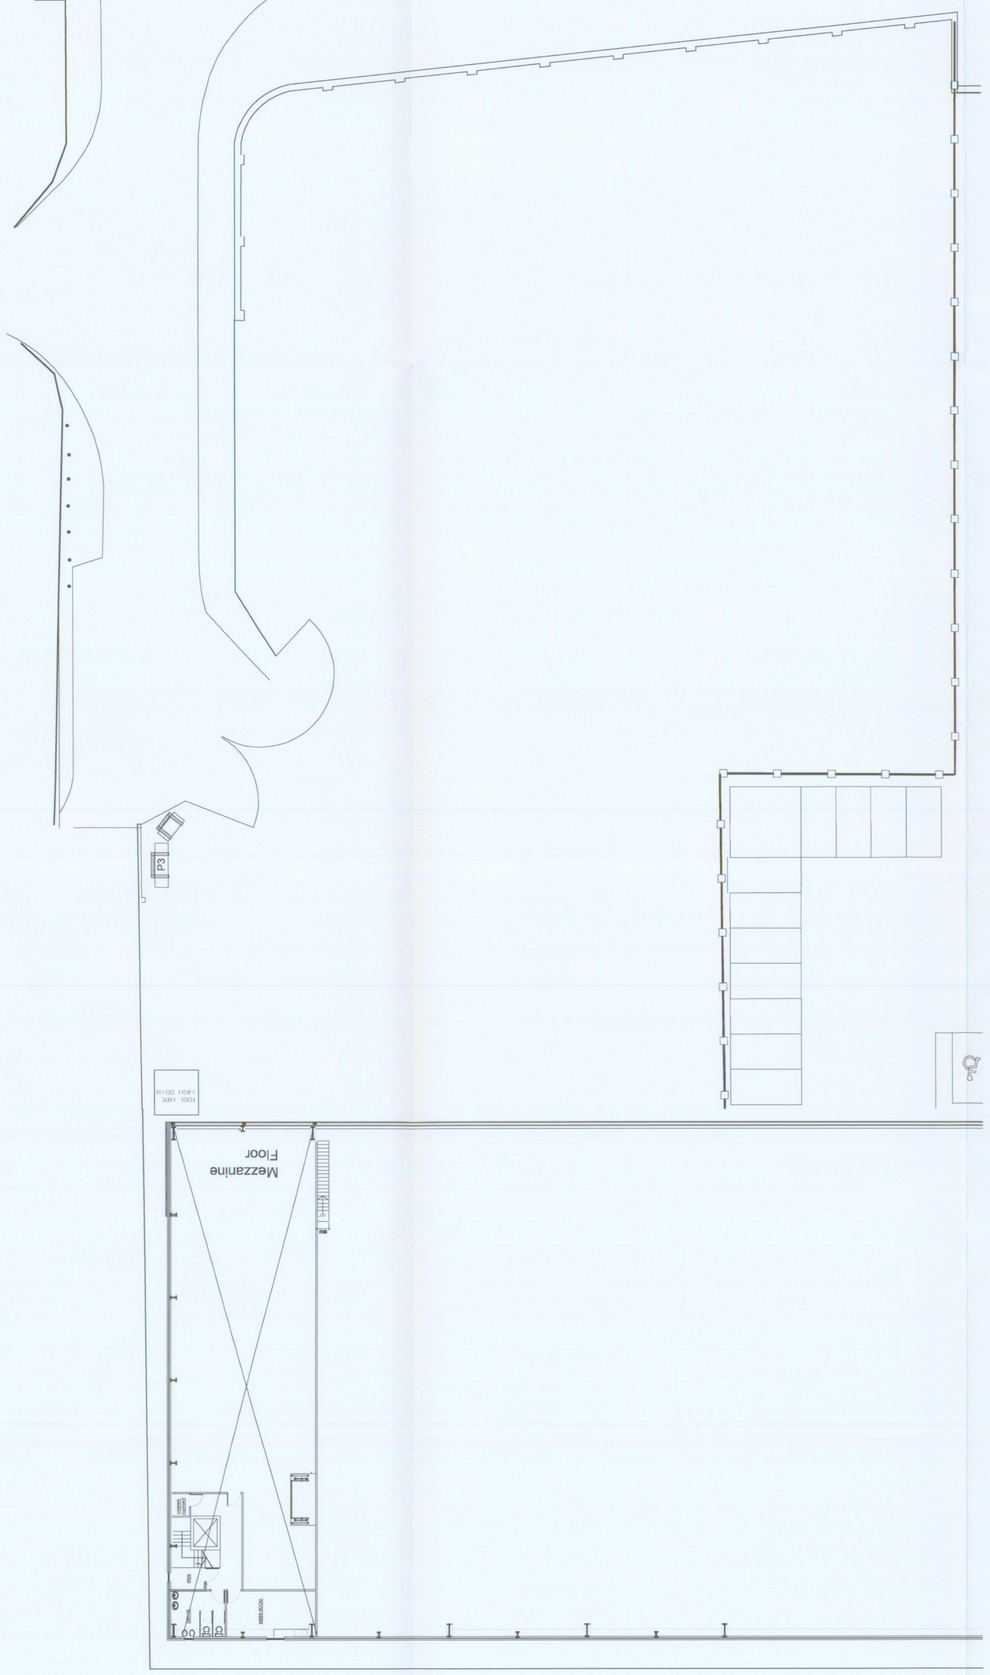

NOTES

- All dimensions and levels are to be checked on site before any work commences.
- Any discrepancies are to be reported to the architect
- This drawing shall not be scaled to ascertain an dimensions. Work to figured dims only.
- This drawing shall not be reproduced without express written permission from AJW.
- The overlay drawings and ownership boundaries are produced using all reasonable endeavours. AJW cannot be responsible for the accuracy or scale discrepancy of base plans supplied to them.

AJW ARCHITECTS AND DESIGNERS LTD
CHESTER ROAD OLD TRAFFORD MANCHESTER M32 0RS
T: 0161 747 2222 F: 0161 747 2223

Job No. **B2976** Status **C124** Rev. **C**

rev	date	drawn	checked
C	15.06.08	JB	AL
Gate repiaced with existing isolation			
B	01.04.08	MDB	/
Gate repiaced with existing isolation			
A	18.03.08	MDB	/
Travel Movement in yard shown. 1st floor mezz added			

drawing status **Planning**

issue **Approval**

client **Travis Perkins**

project **Proposed Development Marsden Road Manchester**

drawing title **Proposed Travis Perkins Site Plan**

date	07.02.08	drawn	mdb
scale	1:200 @ A0	checked	

RECEIVED
15 MAY 2008