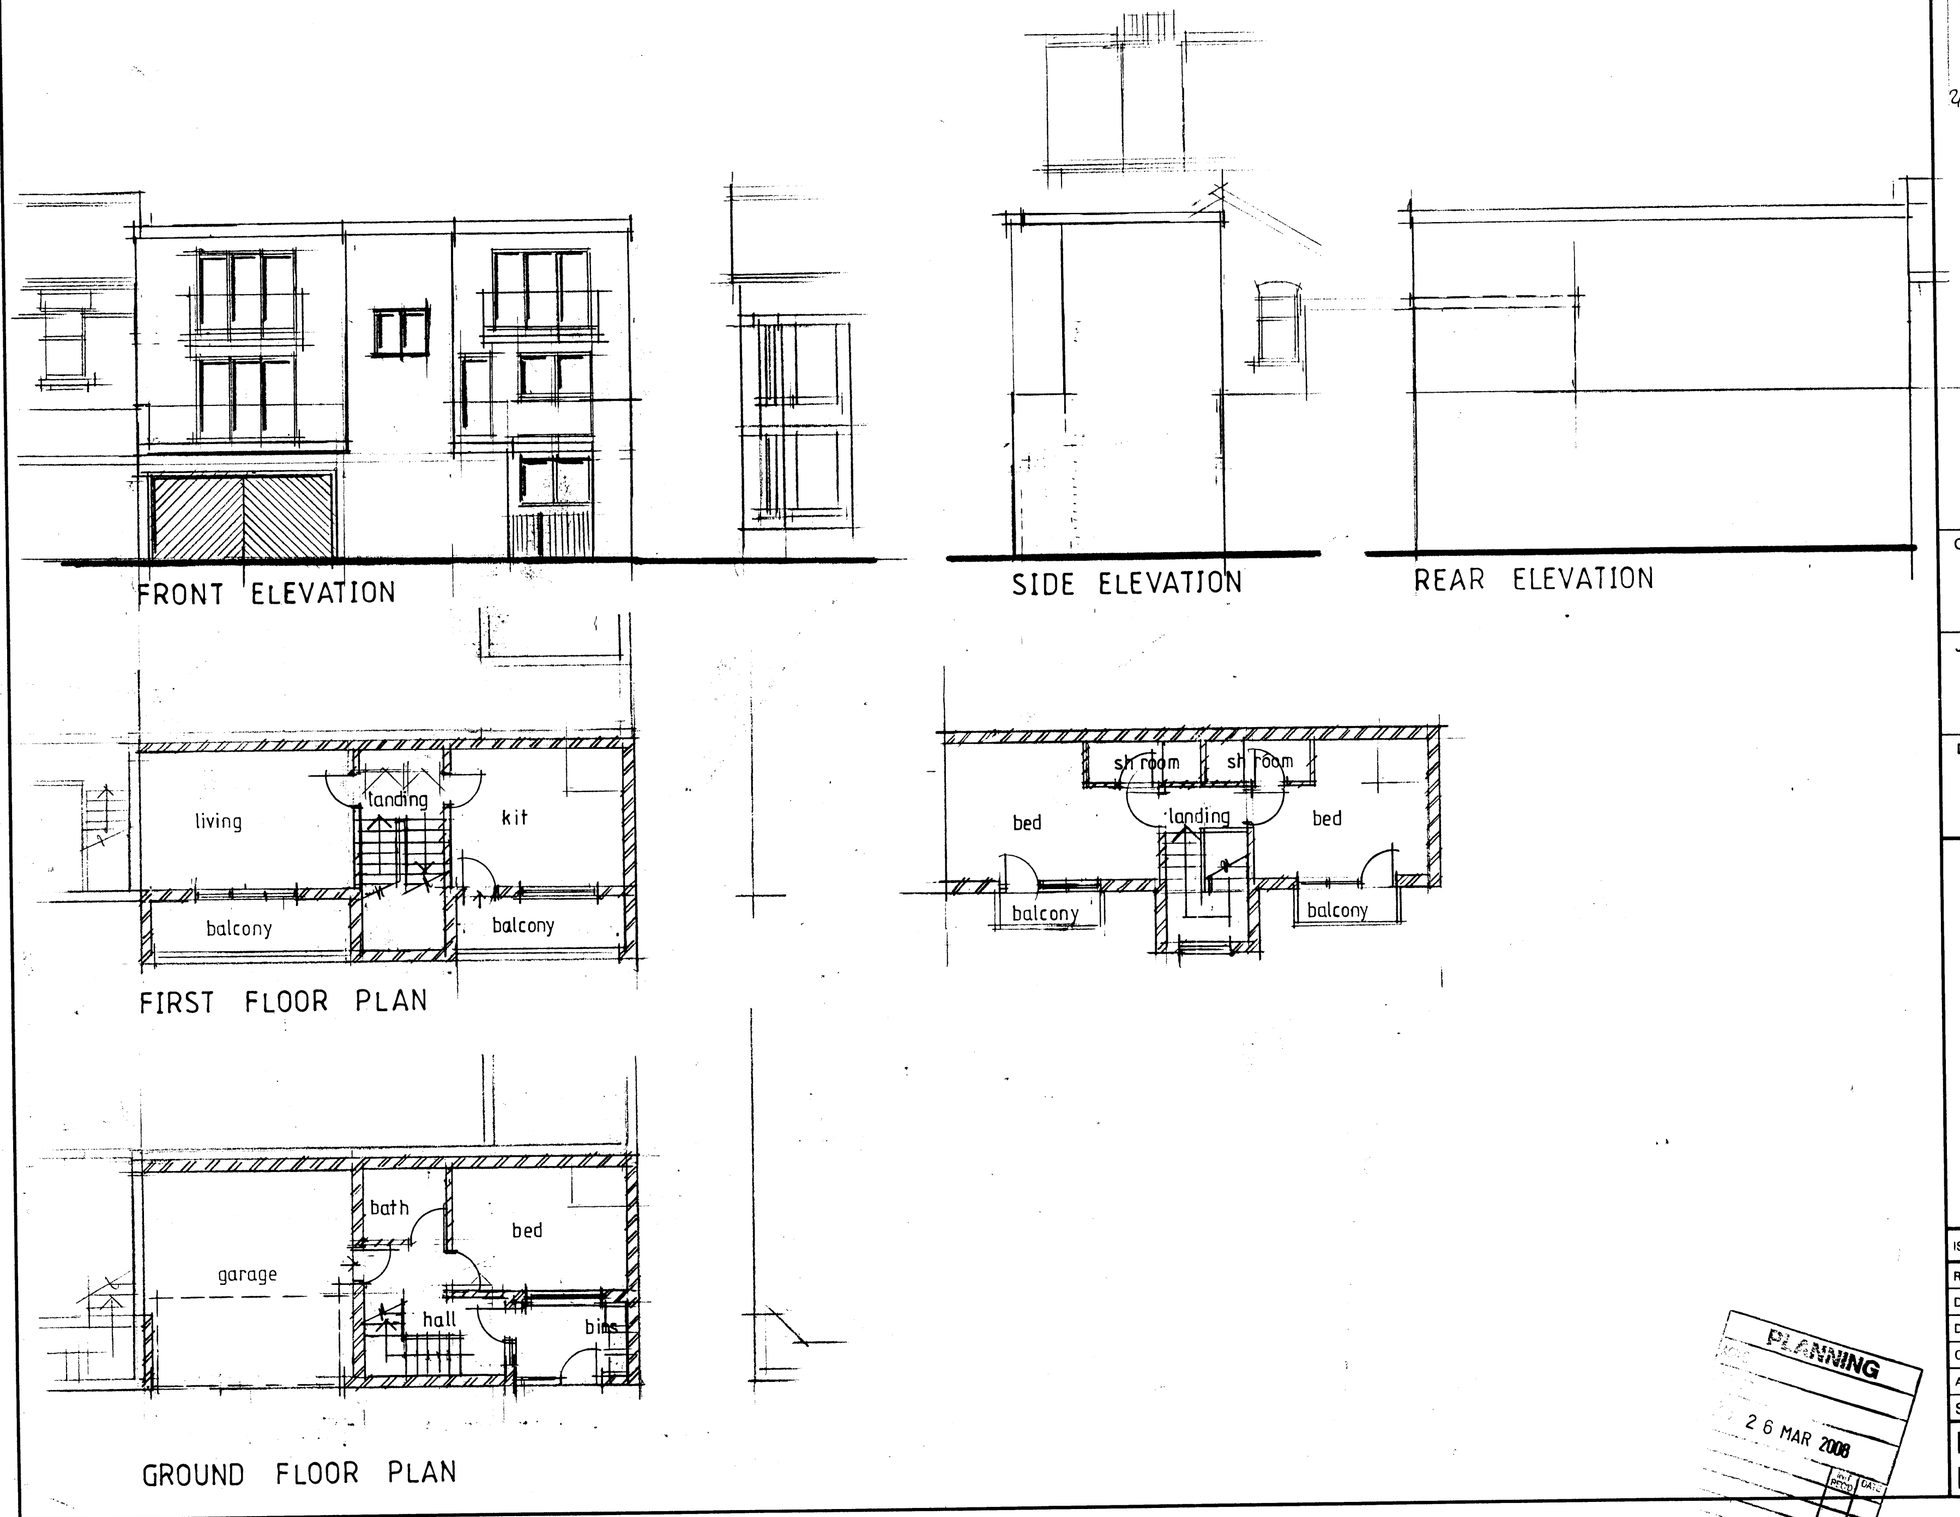

NOTES

1/ EXTERNAL FINISHES
ROOF - Polyroof proprietary flat roof. Finish colour, grey.
WALLS - Rendered flanges. Dark grey UPVC windows. Fully retractable garage door.

2/ No on-weatment, trench-fill footings.

CLIENT
MR J A WARIACH
240-242 WILMSLOW ROAD
FALLOWFIELD M14 6LD

JOB TITLE
PROPOSED NEW DWELLING HOUSE

DRG. TITLE
SCHEME DRAWING

HOLBOROW + ORMESHER
Limited
architectural & interior design
Station House
Adams Hill
Knutsford
Cheshire WA16 6DN
telephone : 01565 652275
fax : 01565 750501

ISSUE	ORIGINAL	1	2	3	4	5	6	7
REVISION								
DATE								
DRAWN								
CHECKED								
APPROVED								

SCALE 1:100

DRAWING NUMBER 511/08/01

PLANNING
26 MAR 2008

M 512650 R