

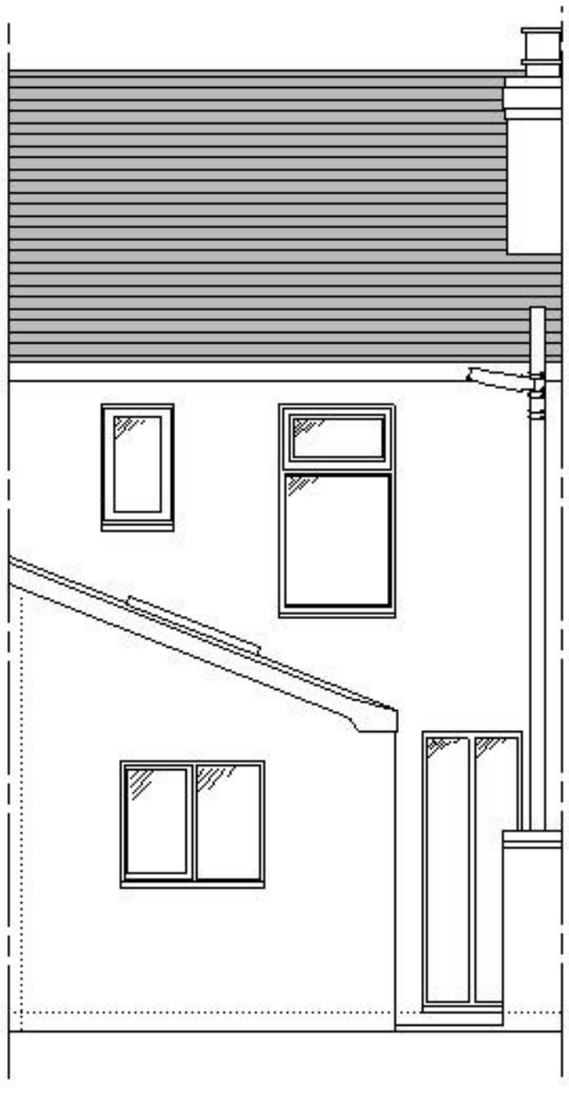


EXISTING Rear Elevation

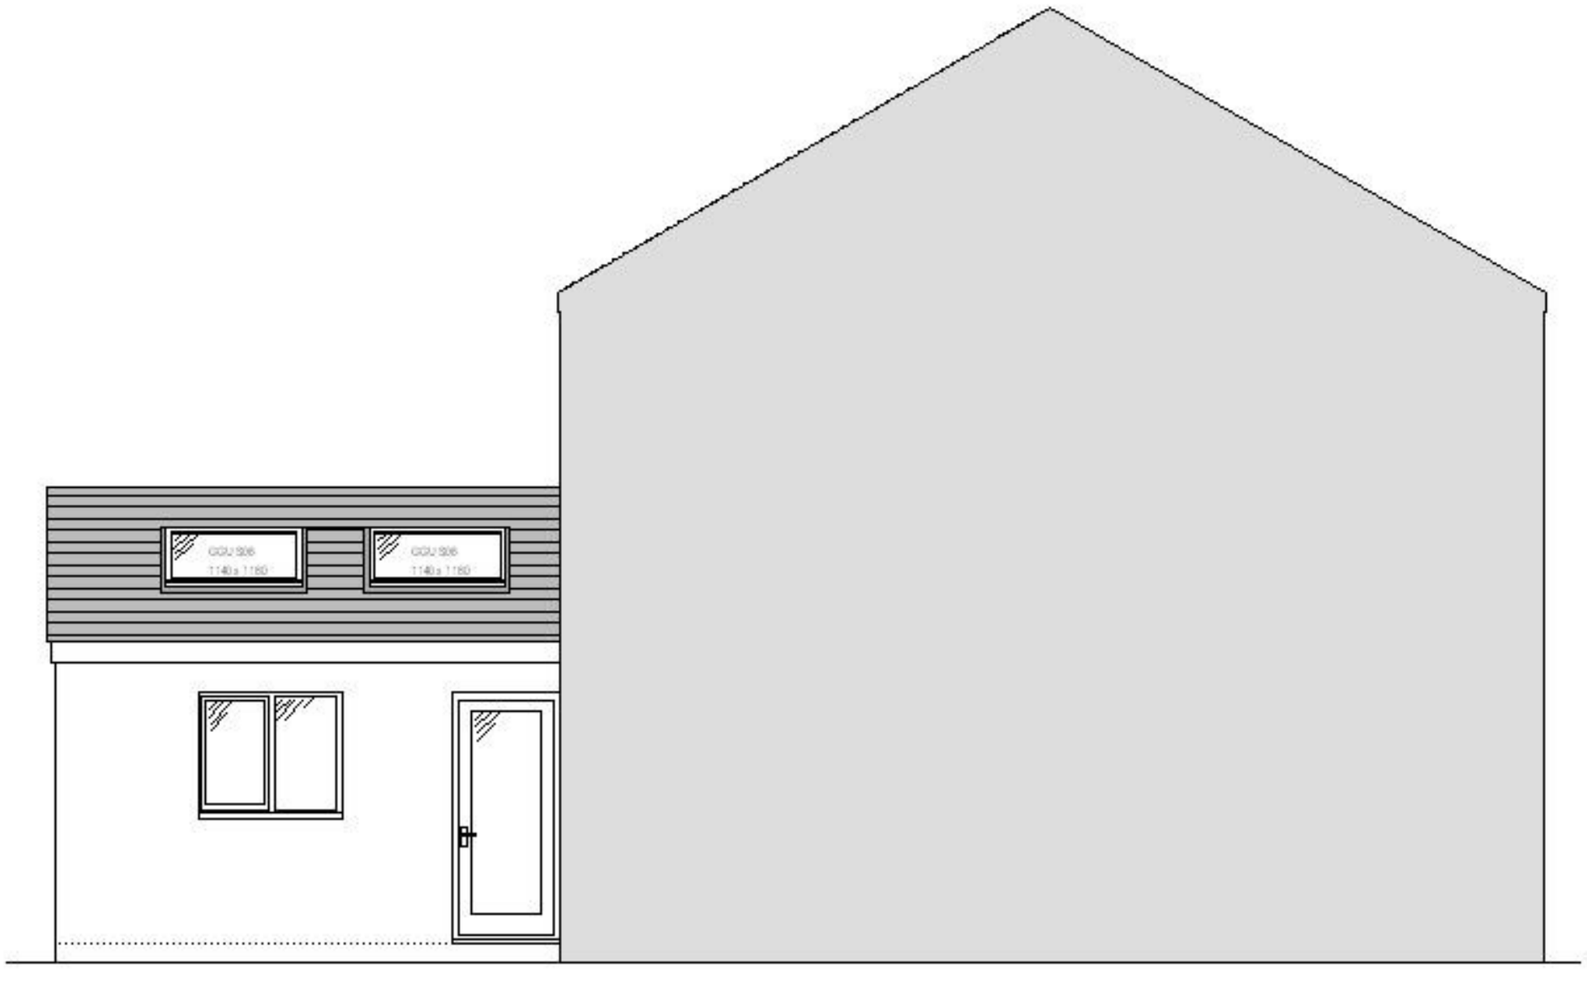

EXISTING Side Elevation

SCALE 1:50

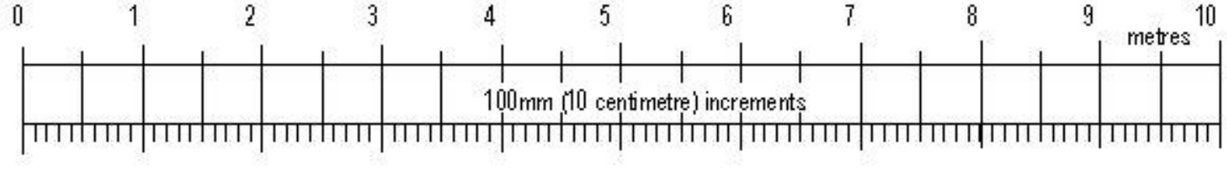

Mr Morgan
54 Allanson Road
Northenden M22 4WW

Dormer Loft Conversion
March 2012
Job No.140

Creative Design
2 Fernlea Head Green Cheadle SK8 3RB 0161 610 3911