SITE EAST ELEVATION - 1:200

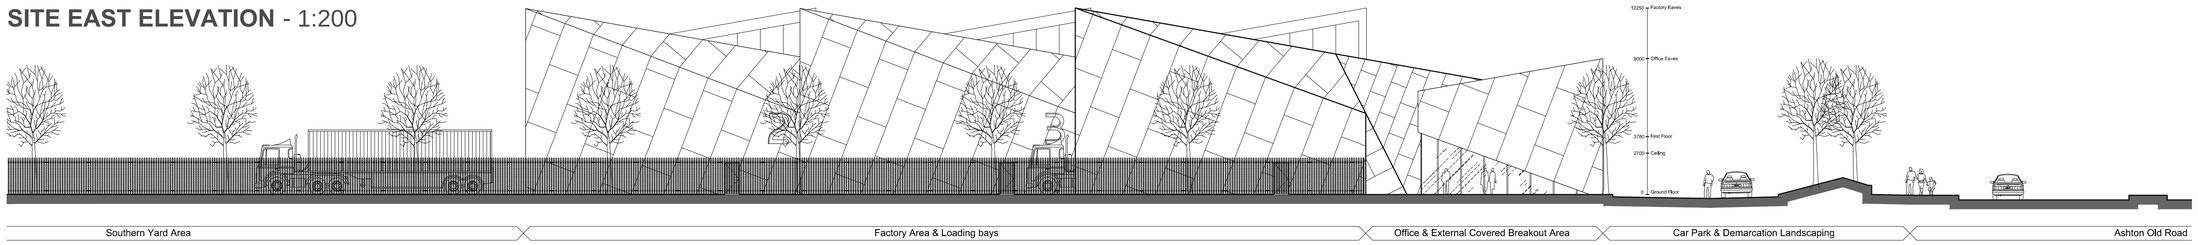

SITE SECTION - 1:200

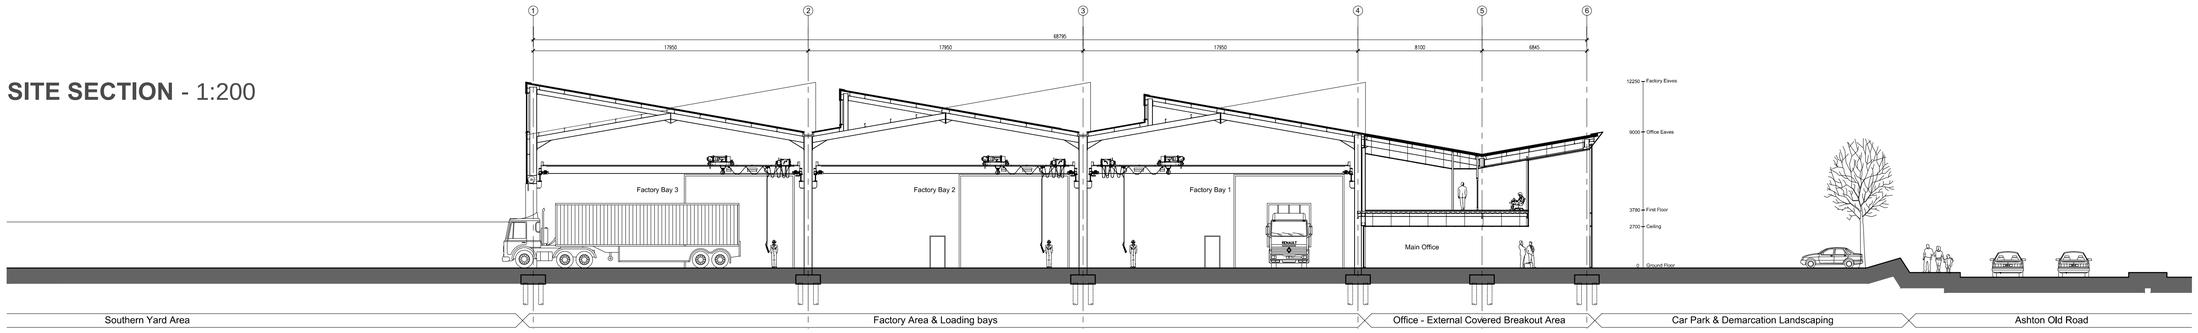

FACTORY BAY 1 & OFFICE SECTION - 1:50

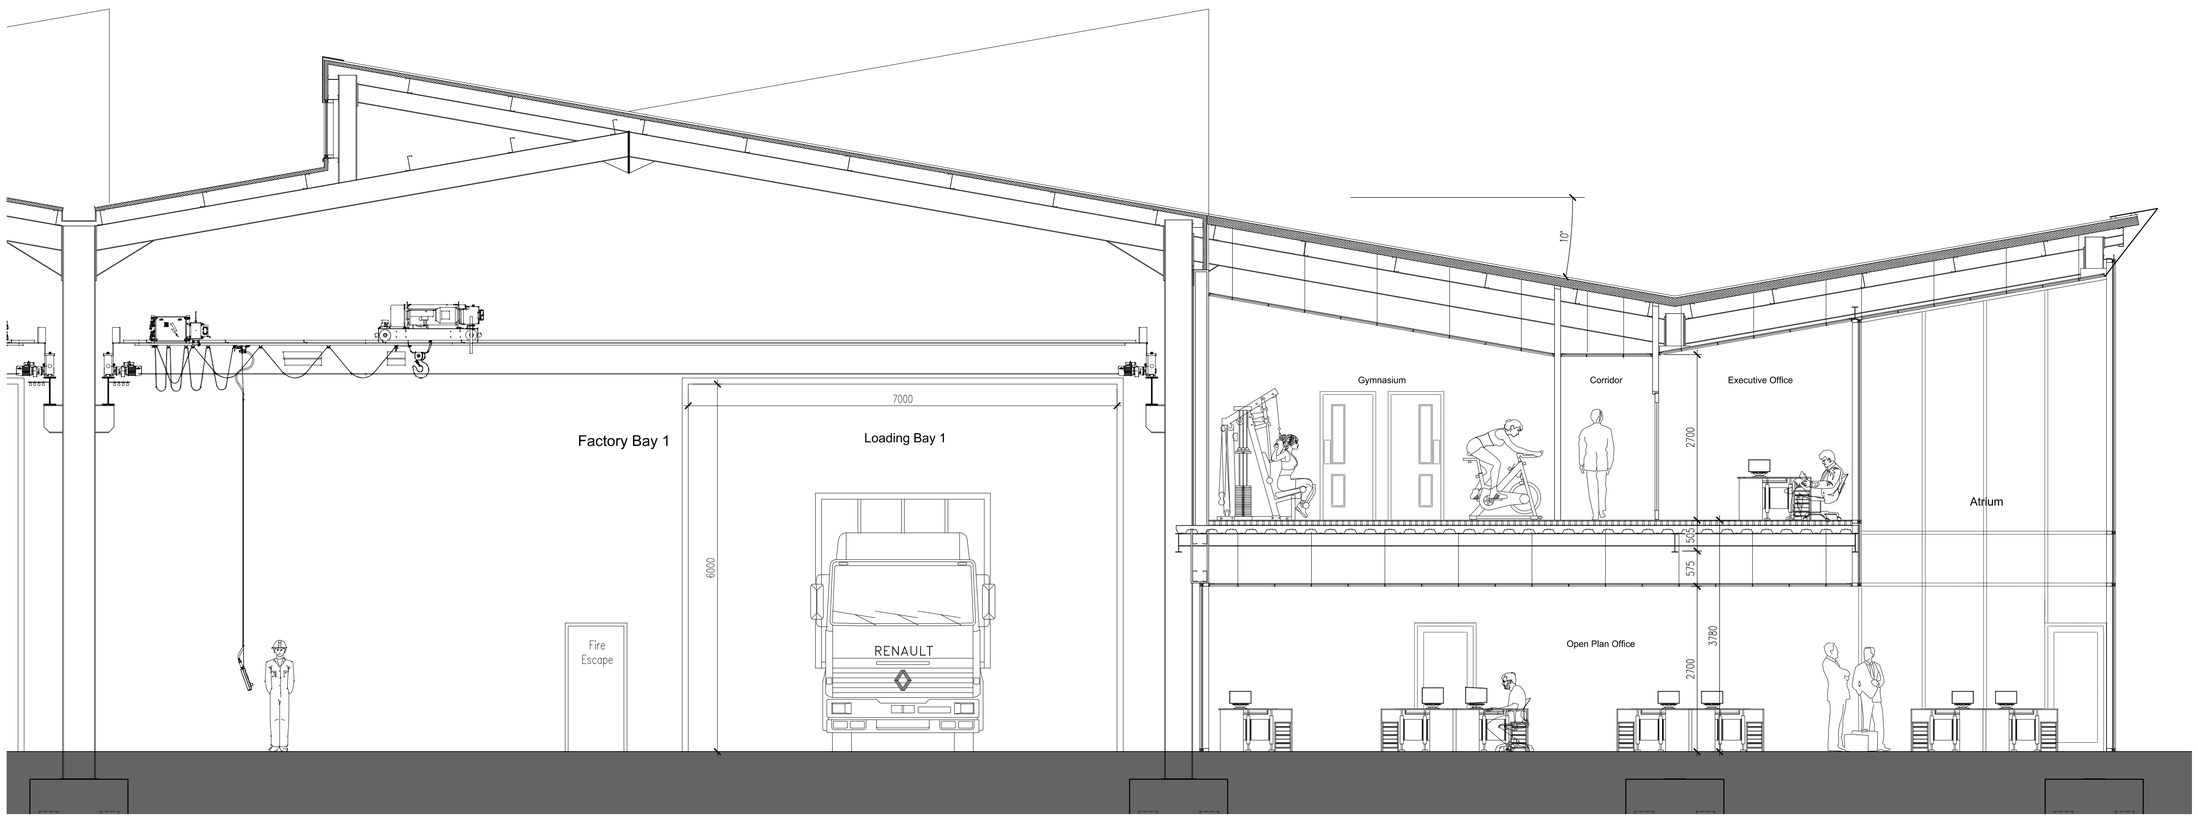

file path

status

PLANNING

	revision	by	date

Architects
Consulting Engineers
Quantity Surveyors

19 Silverwell Street
Bolton BL1 1PR
T: 01204 525321
F: 01204 525488
email@bghbolton.co.uk

Bradshaw Gass & Hope LLP

client

PP PLASMA LTD

project

NEW FACTORY
MANCHESTER

drawing

GA SECTIONS
AS PROPOSED

drawn	date
approved	date
scale 1:200 & 1:50@A1	A1
drawing no 1941.04.P502	rev -
dept. ARCHITECTURAL	RIBA