
SITE LOCATION

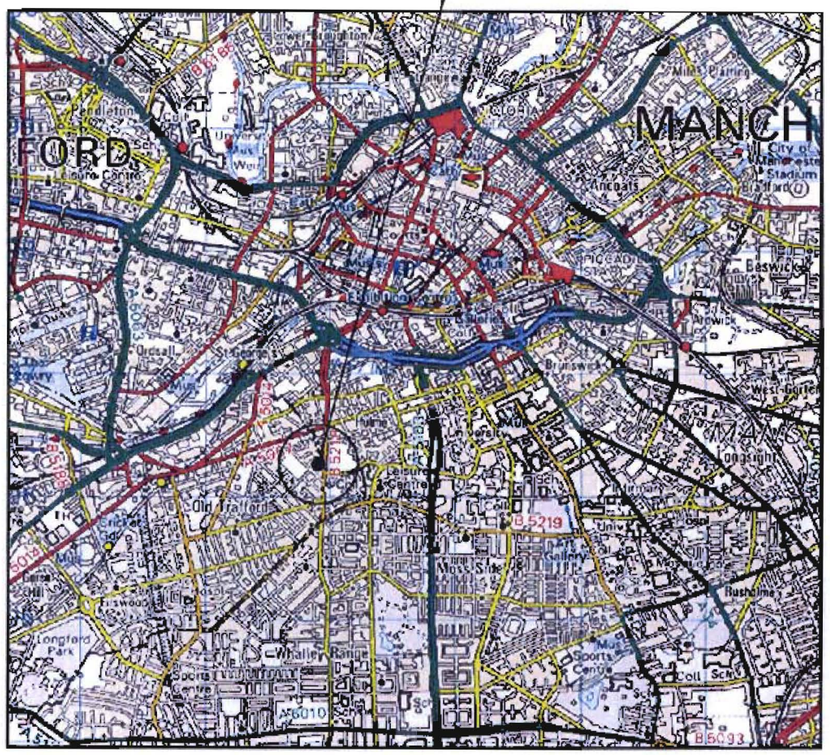

0 1km 2km
Scale

SITE LOCATION
(Scale 1:50000)

Ordnance Survey map extract
based upon Landranger map series
with the permission of the controller of
Her Majesty's Stationery Office
Mono Consultants Limited licence no. ES100017753
Crown copyright.




SITE PHOTOGRAPH

N
W E
S

= Access Route

SITE LOCATION

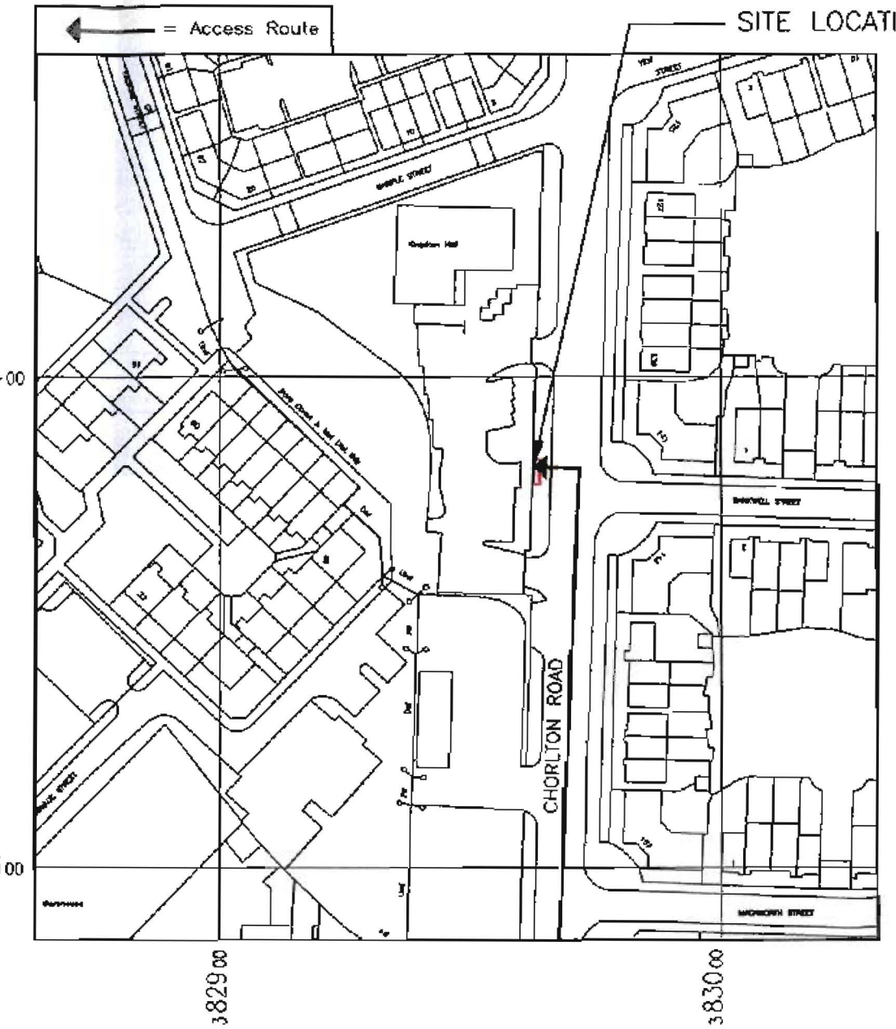

DETAILED SITE LOCATION
(Scale 1:1250)

Based upon Ordnance Survey map extract
with the permission of the Controller of
Her Majesty's Stationery Office.
Crown copyright.
Mono Consultants Limited licence no. ES100017753
Promap licence no. A15206SA0001

Notes:
1 ALL DIMENSIONS ARE IN MM UNLESS NOTED OTHERWISE

N.G.R. E: 382948 N: 396368

Directions
From the M56 Motorway continue onto the A5103 and follow for approximately 4 miles. At the traffic lights turn left onto Moss Lane East (B5219). Turn right onto Chorlton Road and the site is located on the left hand side opposite Bankwell Street.

PLANNING
ACK'D
REPLIED
RECD 06 MAY 2010
DATE
(d)
(d)
(d)
FOR ACTION

REV	MODIFICATION	BY	CH	DATE
2	Vodafone ref amended	DM	DM	21.04.10
1	Issued for Approval	DM	TC	19.04.10

mono
MONO CONSULTANTS LIMITED
Packwood House
Guild Street
Stratford-upon-Avon
CV37 6RP
t. 44 (0)1789 290299
f. 44 (0)1789 290388
www.monoconsultants.com

O2 Cornerstone Project

Cell Name	Opt
CHORLTON ROAD SWS	A

Cell ID No

Cornerstone	Host	Sharer
(CS) 11664	(VF) 79286	(02) 04478

Site Address / Contact Details

CHORLTON ROAD
HULME
M15 4AL

Drawing Title: SITE LOCATION MAPS

Purpose of Issue: PLANNING

Drawing Number: 100

Scale	Drawn	Date	Iss.
As Shown	DM	19.04.10	

Checked	Date	Approved	Date
TC	19.04.10	DB	19.04.10