



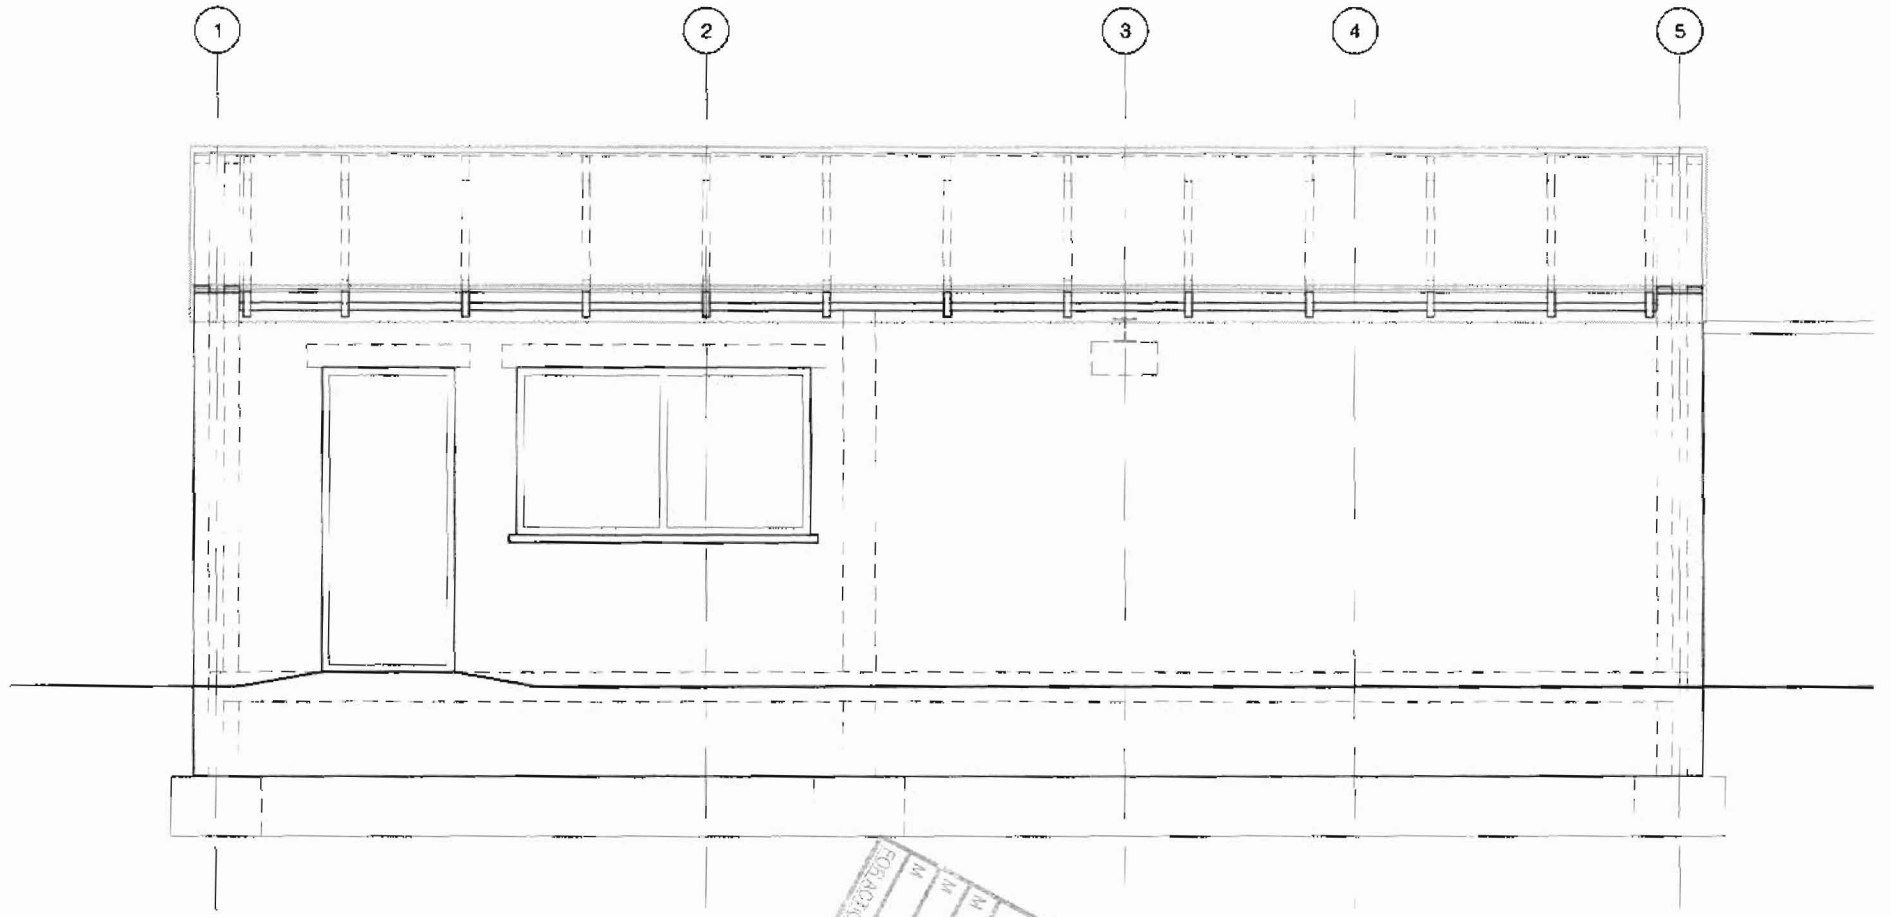

Notes:

1. Notes to be added.
2. .....
3. .....

Project: 14 Didsbury Park				Job No: 100-01
Title: North Elevation				Drawing No: 20
Scale: 1:50 @ A4	Date: 01.10	Drawn: TP	Checked: BP	Rev: -

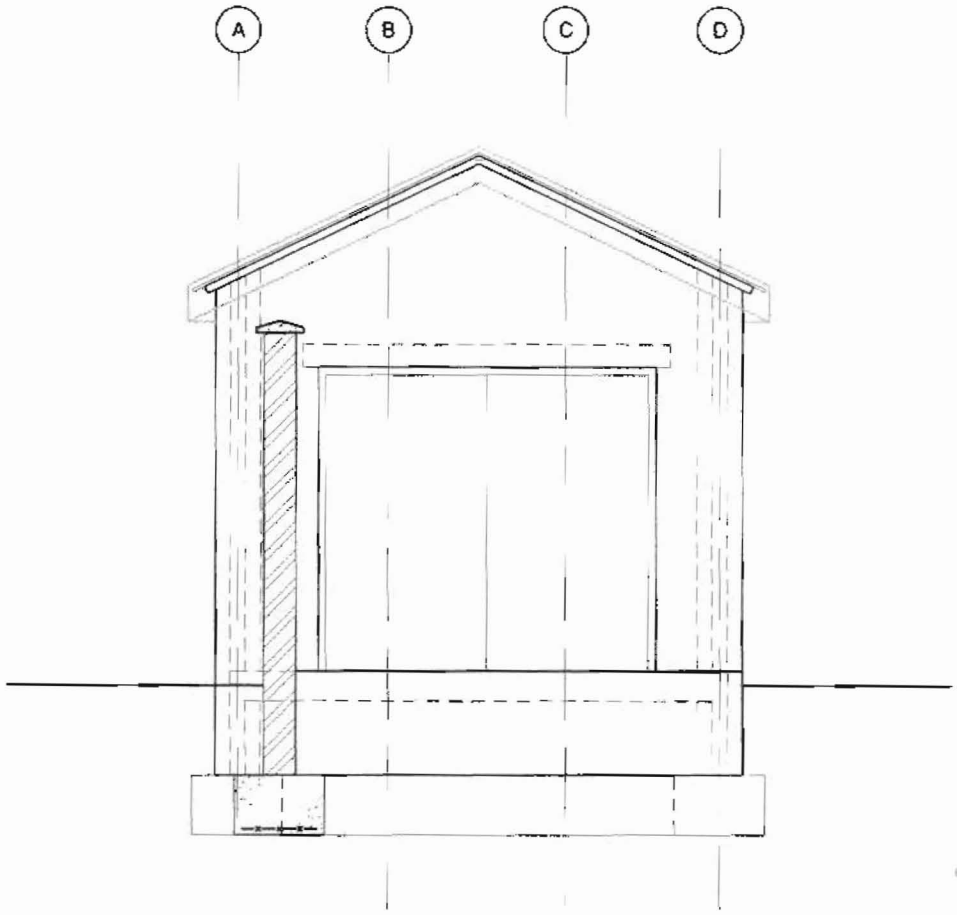




Notes

1. Notes to be added.
2. .....
3. .....

Project: 14 Didsbury Park				Job No: 100-01
Title: West Elevation				Drawing No: 21
Scale: 1:50 @ A4	Date: 01.10	Drawn: TP	Checked: BP	Rev: -

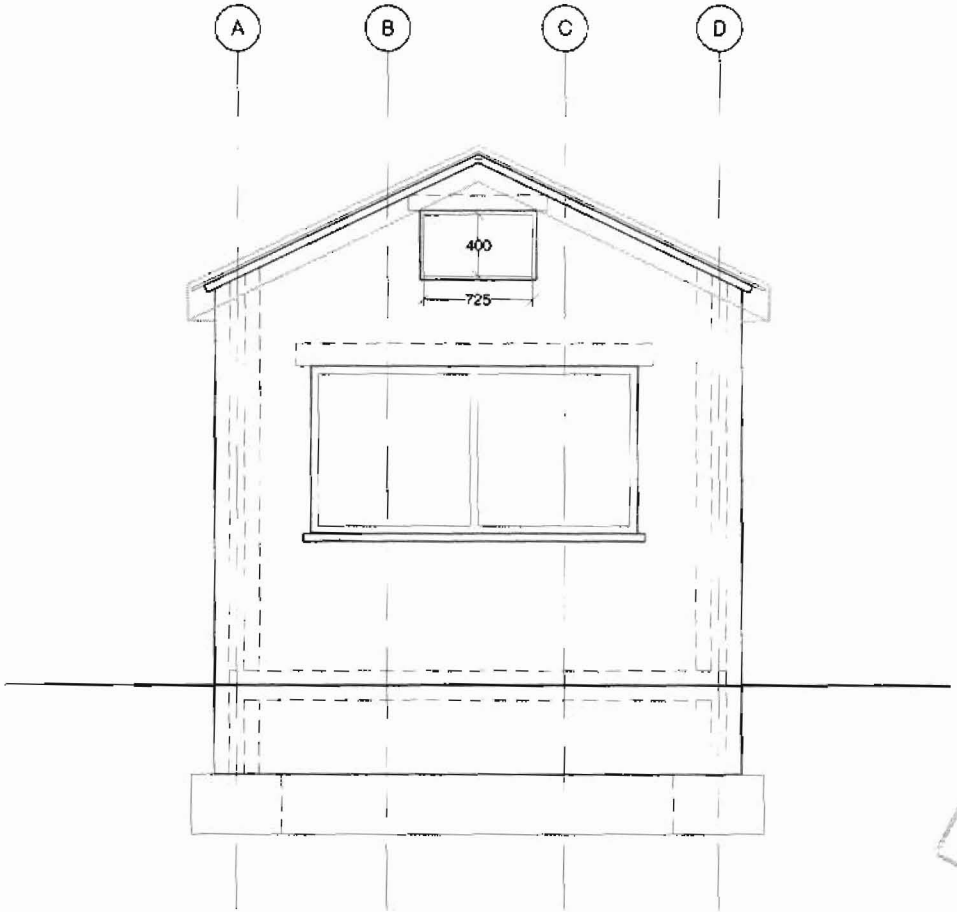




Notes:

1 Notes to be added

2. ....

3. ... .

Project: 14 Didsbury Park				Job No: 100-01
Title: East Elevation				Drawing No: 22
Scale: 1:50 @ A4	Date: 01.10	Drawn: TP	Checked: BP	Rev: -

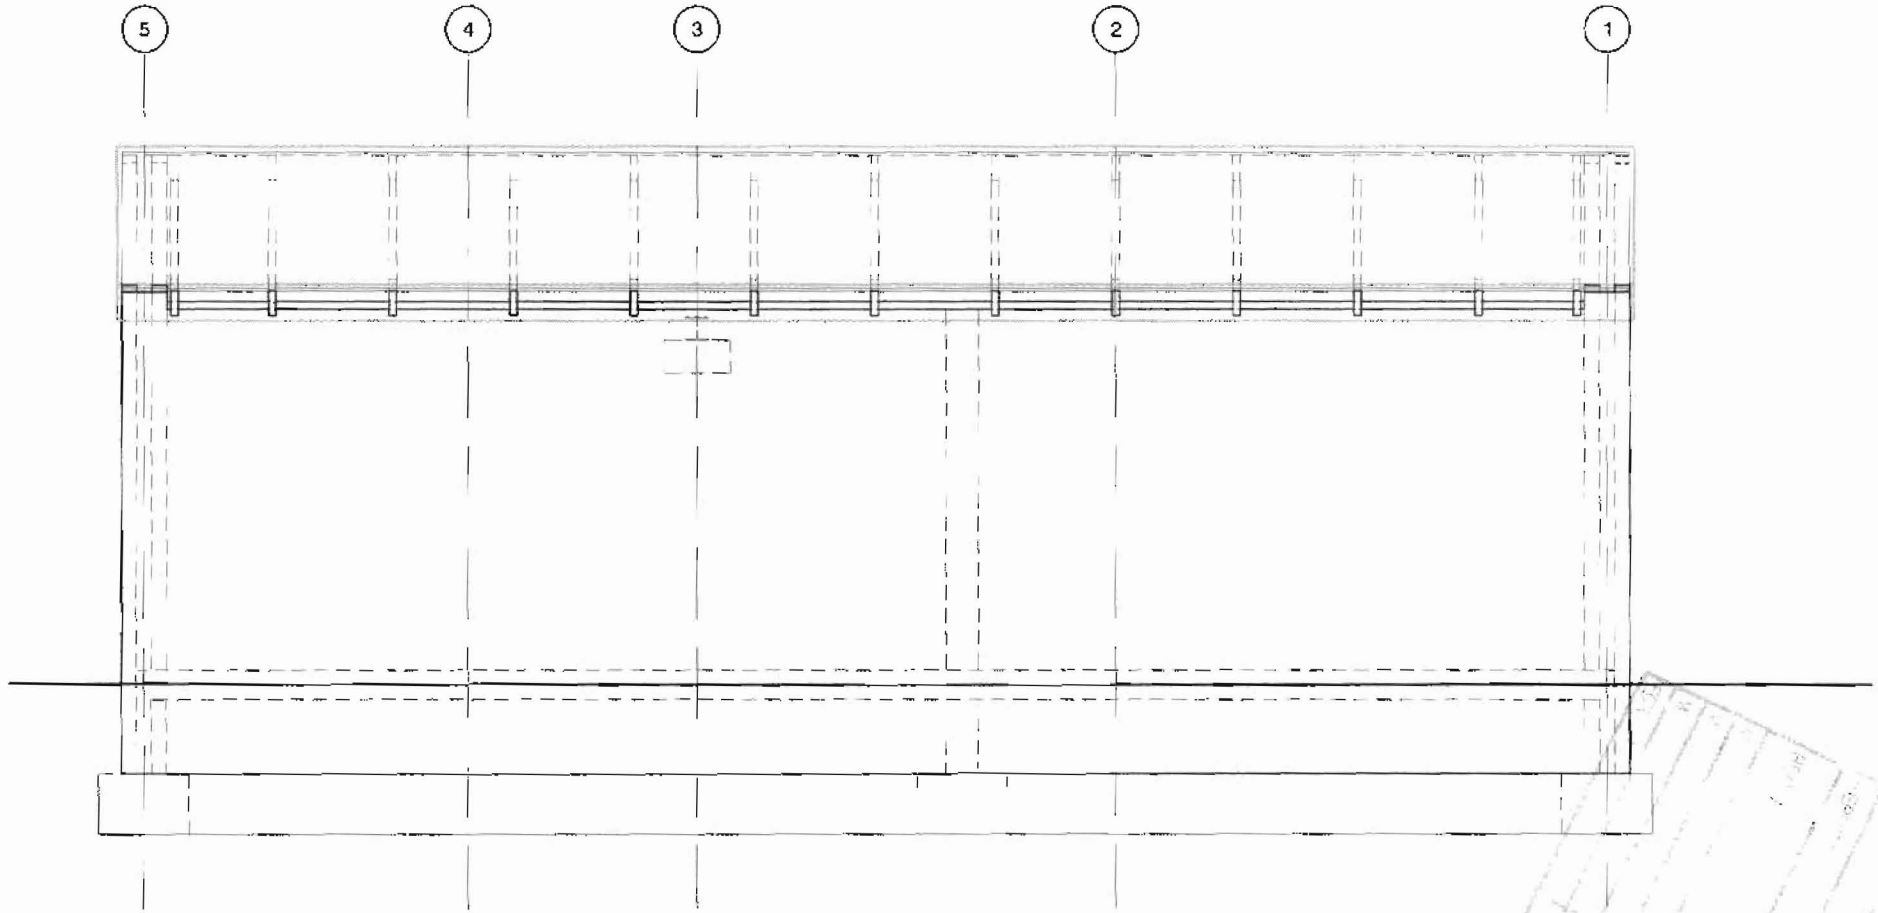

Notes:

1. Notes to be added
2. .....
3. .....

Project: 14 Didsbury Park				Job No: 100-01
Title: South Elevation				Drawing No: 23
Scale: 1:50 @ A4	Date: 01.10	Drawn: TP	Checked: BP	Rev: -