NOTES

- All dimensions and levels are to be checked on site.
- Any discrepancies are to be reported to the architect before any work commences.
- This drawing shall not be scaled to ascertain an dimensions. Work to figured dims only.
- This drawing shall not be reproduced without express written permission from AEW.
- Title overlay drawings and ownership boundaries are produced using all reasonable endeavours. AEW cannot be responsible for the accuracy or scale discrepancy of base plans supplied to them.

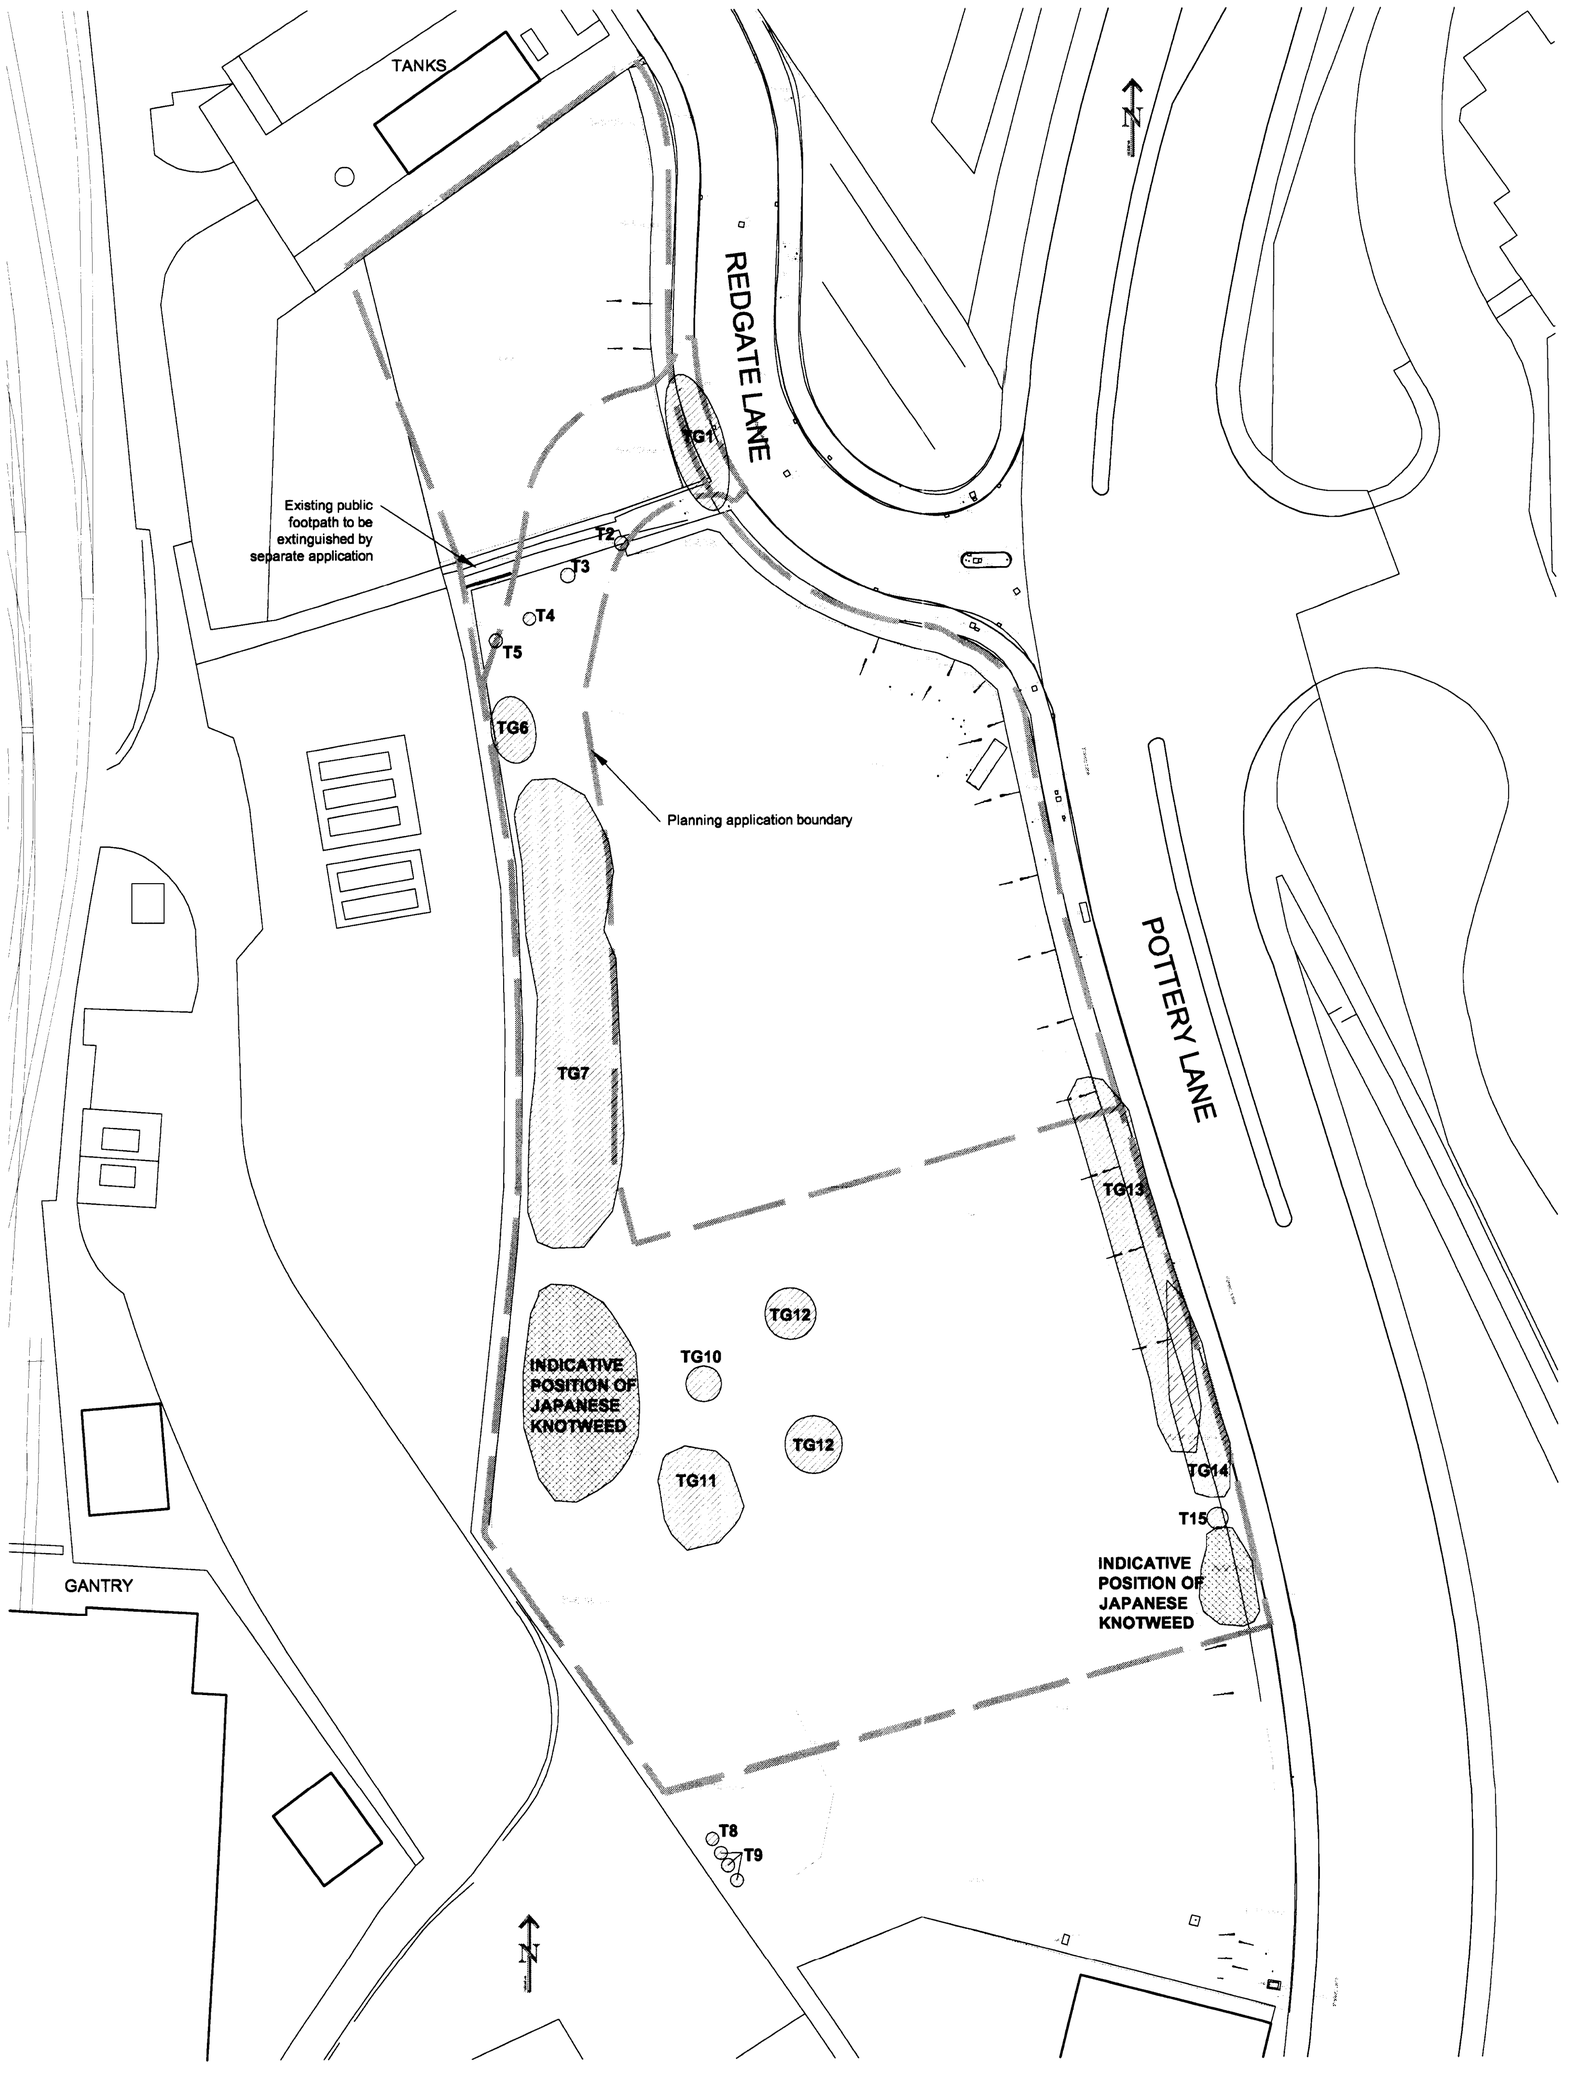

PLANNING
NOTED
RECD 09 JUL 2009

rev	date	drawn	checked
B	07.07.09	JWC	AL
Tree numbering updated.			
A	07.07.09	JWC	AL
Drawing updated as per Richard Eaves Tree Survey Report July 09.			
/	26.06.09	JWC	AL
Initial Issue			

drawing stage **Planning**

drawing status **Submission**

client

Quorum Estates Ltd

project

Unit 1 Quattro Park
Redgate Lane
Longsight, Manchester

drawing title

Existing Tree Survey Plan

date	26.06.09	drawn	JWC
scale	1:500 @ A1	checked	AL

Rev **B**
DWG No **B3098 P116**
Job No

AEW ARCHITECTS AND DESIGNERS LTD
CENTURY BUILDINGS,ST MARY'S PARSONAGE
MANCHESTER M3 2DF T.0161 2144370 F.0161 2144371