PLANNING
ACK'D
REPLIED
RECD - 8 MAY 2008
M | INIT REC'D | DATE
M
M
FOR ACTION
M



FRONT ELEVATION TO BE PERMINATLY ILLUMINATED DURING TIMES OF DARKNESS CONTROLED BY SOLAR SWITCH

POSITIONS AND SPECIFICATIONS TO M/E DETAILS

ROOF TILES

WHITE PLASTIC OGEE GUTTER AND FASCIA

STONE QUOINS TO CORNERS

FACING BRICKWORK

WHITE FINISH PVC OR ANODISED ALUMINIUM DOUBLE HUNG SASH WINDOW FRAME AND SPLAYED STONE CILL

SOUTH ELEVATION

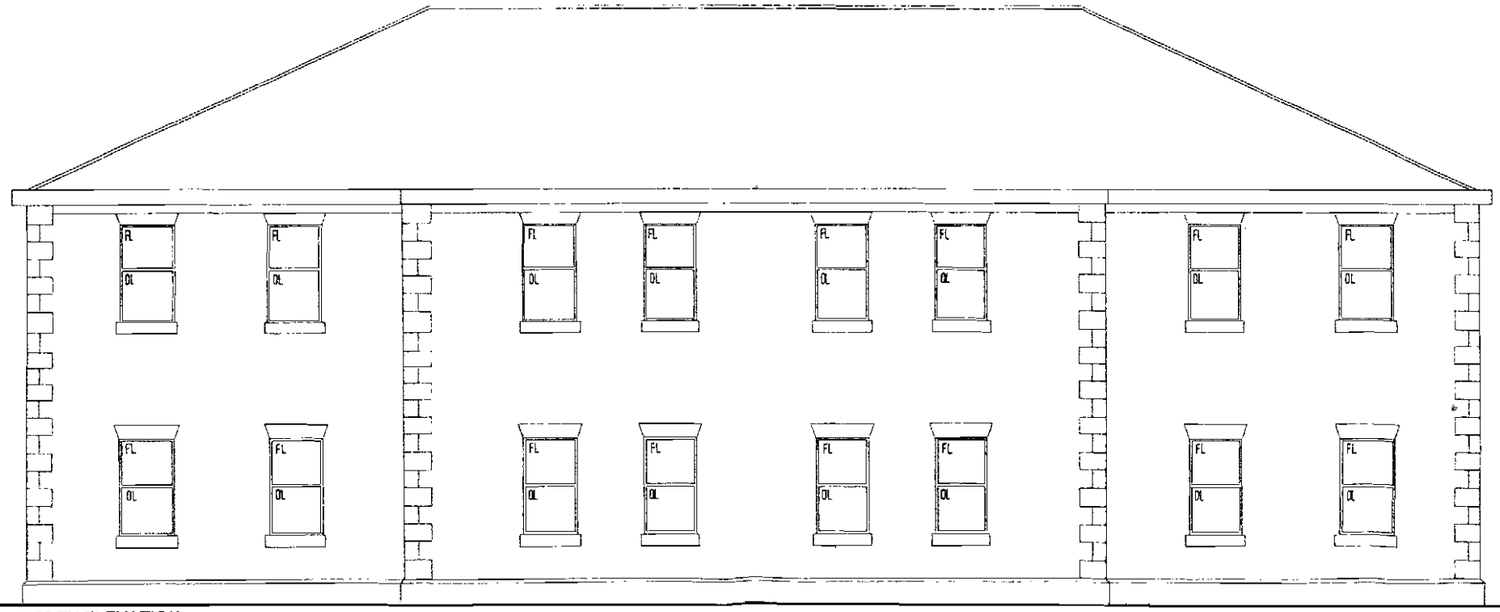

REAR AND SIDE ELEVATIONS TO BE ILLUMINATED/PIR MOVEMENT DETECTORS

POSITIONS AND SPECIFICATIONS TO M/E DETAILS

NORTH ELEVATION

This drawing is copyright
All structural components shown are indicative only. Details/calculations for structural members to be provided by Structural Engineer
All tie details/specifications and movement joint positions/details to be provided by Structural Engineer.
All Mechanical/ Electrical details/ specifications to be provided by Mechanical engineer

SASH WINDOWS
FL - FIXED LIGHT
OL - OPENING LIGHT

REV F	WINDOW AMENDED TO L.A. RECOMMENDATIONS	26/11/98
REV E	ROOF PITCH AMENDED	01/09/98
REV D	ENTRANCE PORTICO REVISED	12/08/98
REV C	NOTES ADDED	12/05/98
REV B	CABLE EAVES DETAIL AMENDED	28/05/98
REV.A.	OL / FL NOTES ADDED	26/05/98

Project: BAILEY LANE, WYTHENSHAWE
Client: WILLAN DEVELOPMENTS
Drawing: ELEVATIONS (SHEET 1)
Date: MARCH 1998
Scale: 1:50
Number: 1546/06
Revision: F

AUSTIN STRZALA TURNER ARCHITECTS

All dimensions to be verified before commencement of works. This drawing is copyright. Telephone (0)1 834 0160 Facsimile (0)1 834 0170

CTR 219395

PLANNING
ACK'D
REPLIED
RECD - 8 MAY 2008

