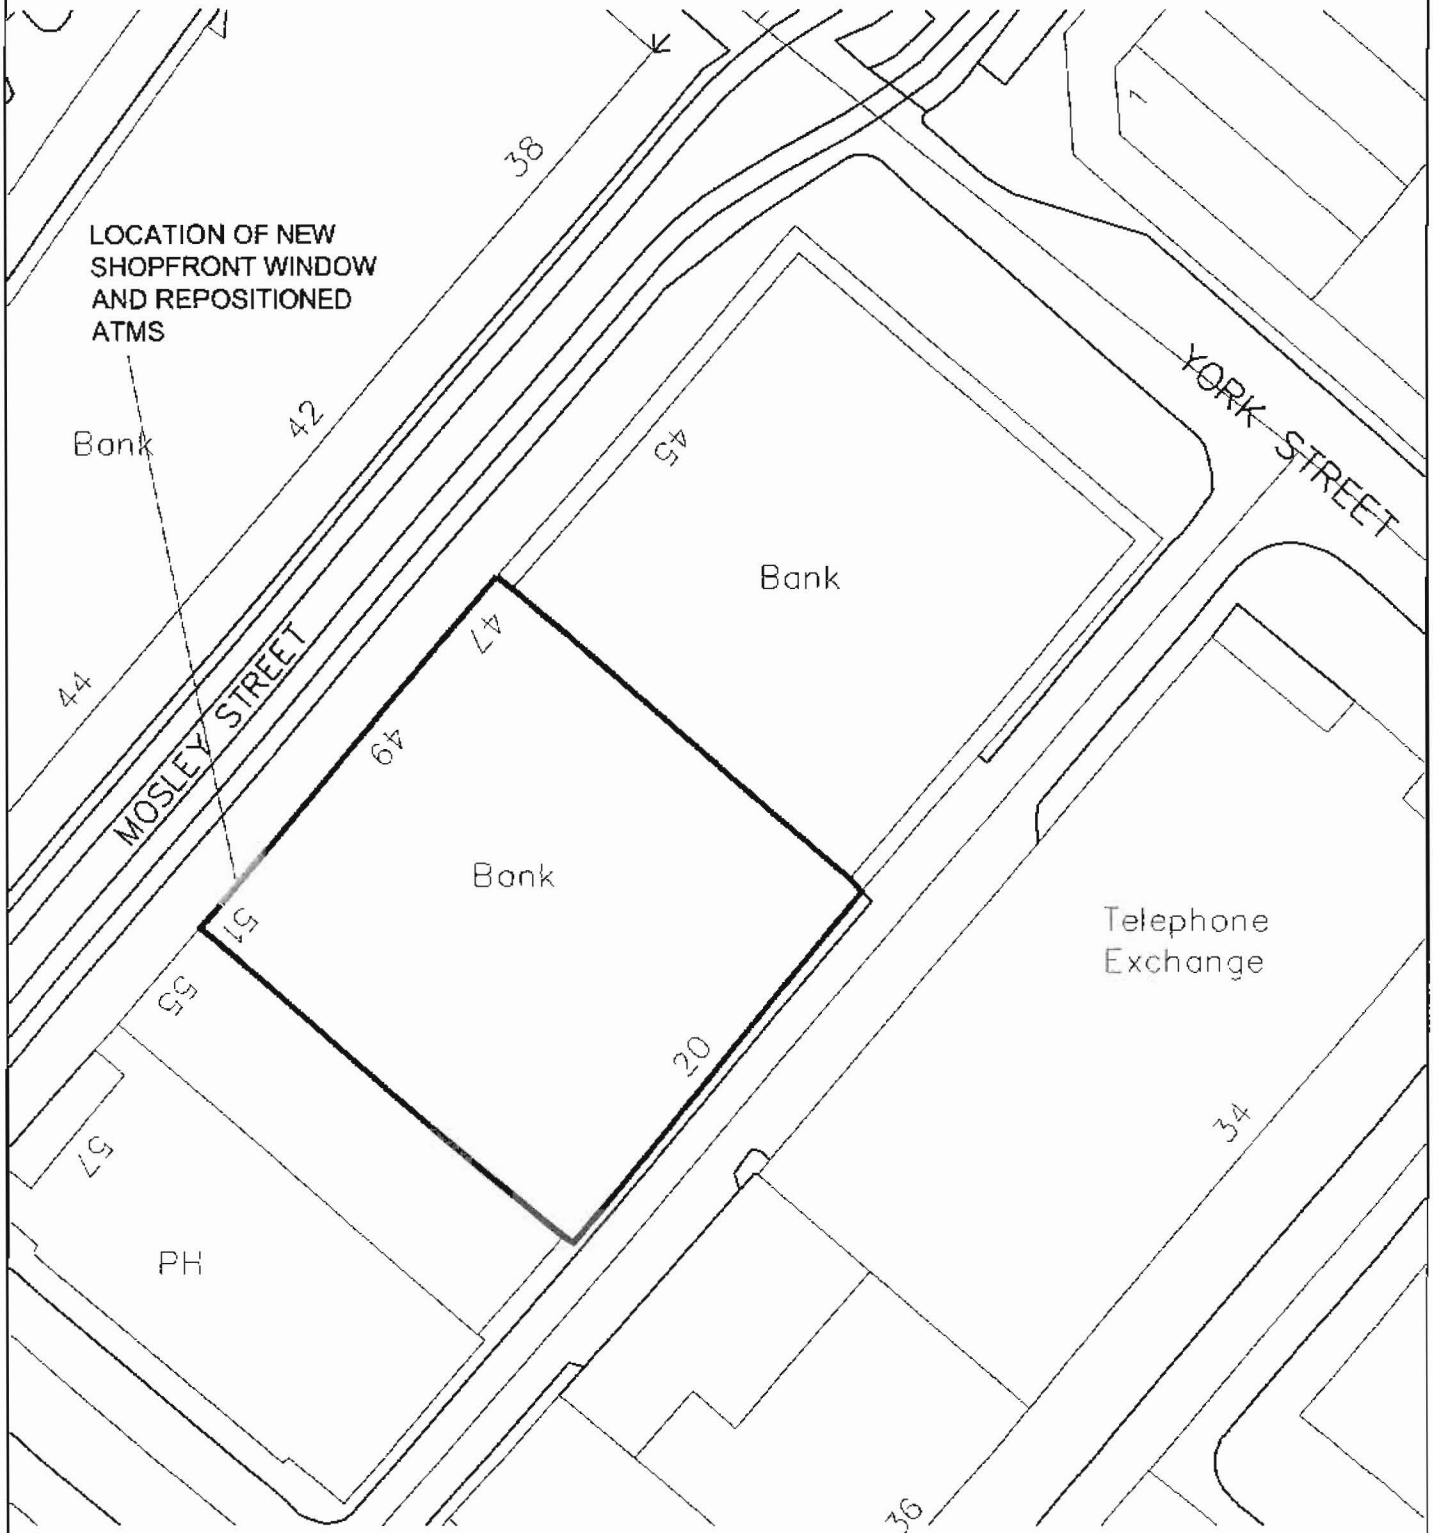

Crown Copyright. All rights reserved. Licence number 100020449

PLANNING
RECD
REVISED
RECD 14 JAN 2008
INT. RECD DATE

Responsibility is not accepted for errors made by others in scaling from this drawing. All construction information should be taken from figured dimensions only.

xxxx	x	xxx	xxx	xxxx
date	rev	name	chk	note

A4 Original Sheet Size

0mm 50mm

Stride Treglown

Promenade House, The Promenade, Clifton Down, Bristol BS8 3NE
T 0117 974 3271 F 0117 974 6207 www.stridetreglown.co.uk

PROJECT
2008 REFRESH
BARCLAYS, 47/51 MOSLEY STREET, MANCHESTER

DRAWING TITLE
BLOCK PLAN

SCALE	DATE	DRAWN	CHK	DRAWING NUMBER	REV.
1:500	DEC'07	LMC	PLT	LP2	-