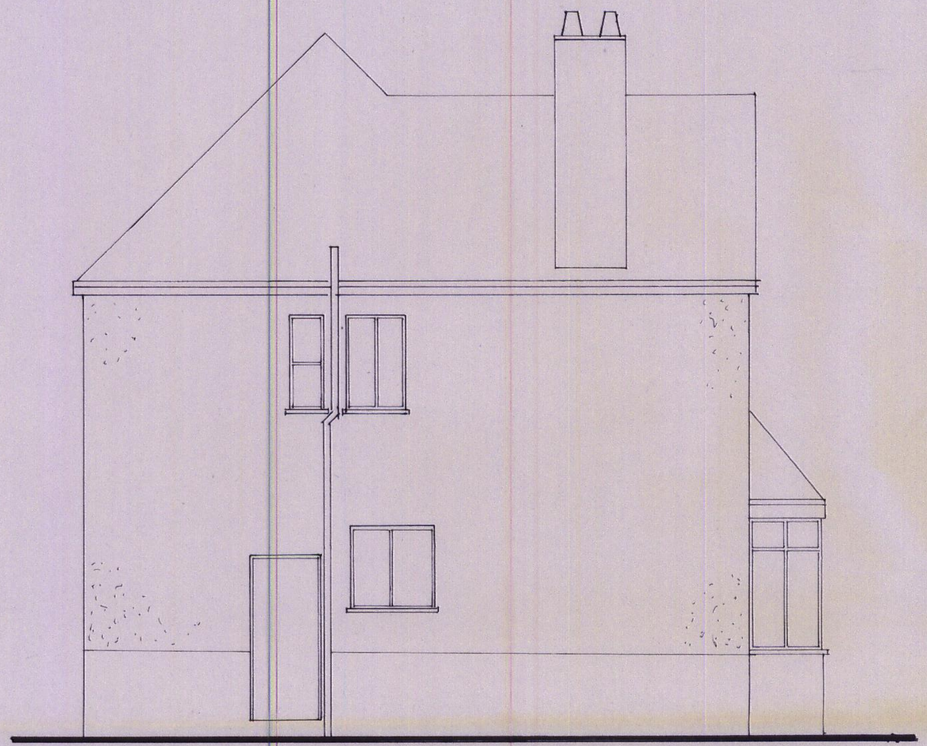

EXISTING SIDE ELEVATION.

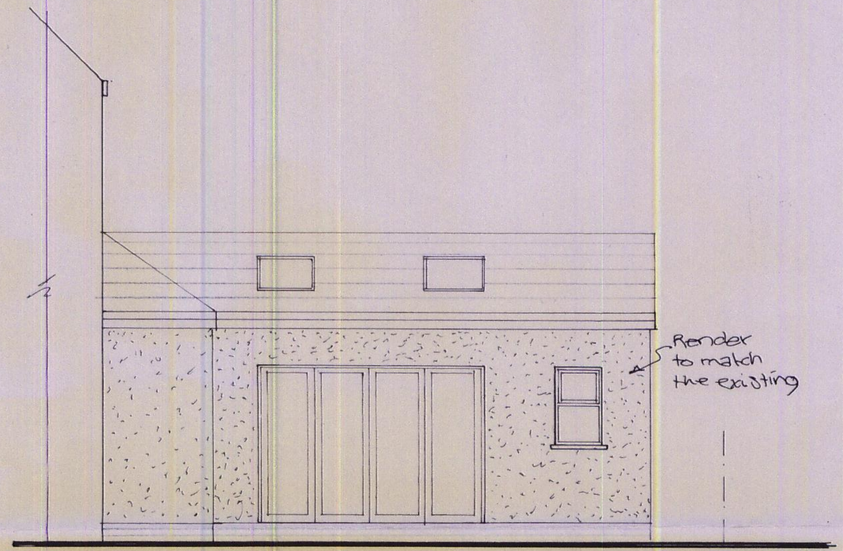

PROPOSED SIDE ELEVATION.

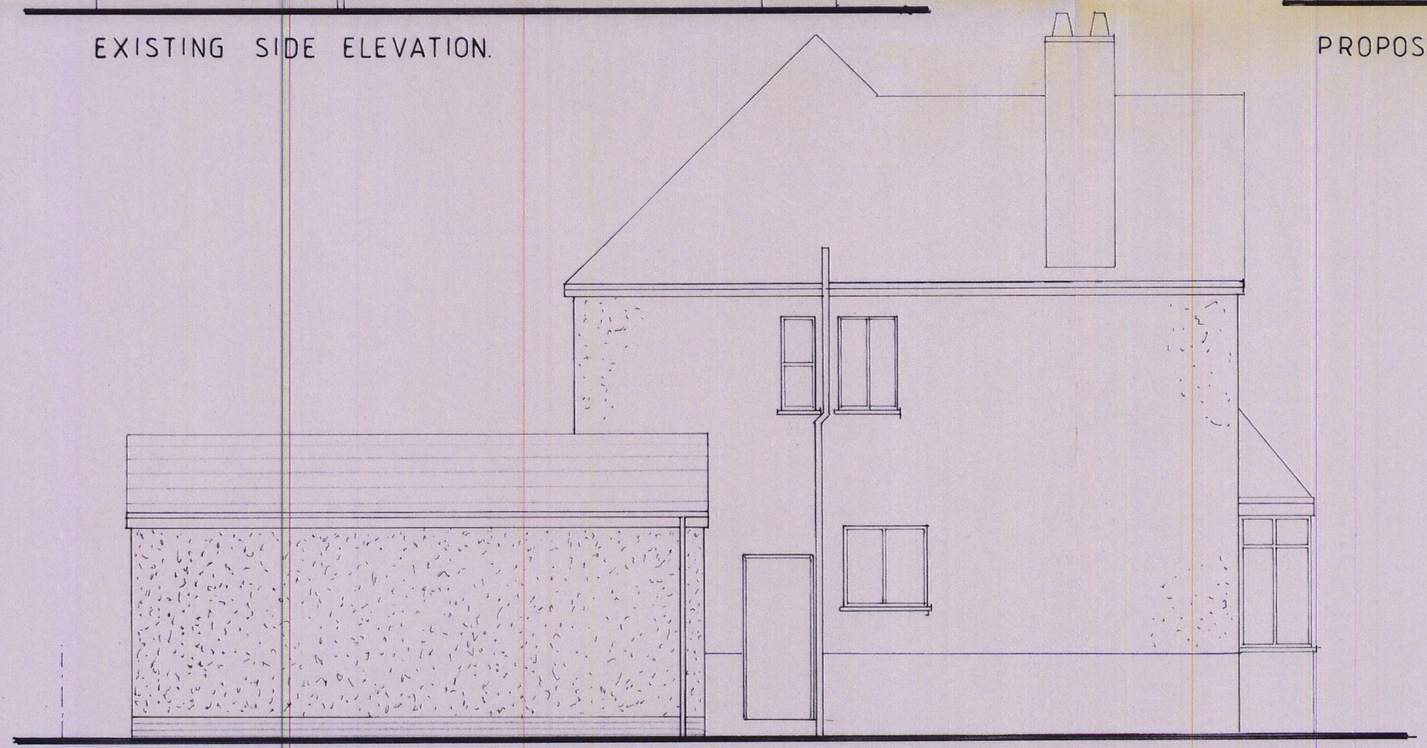

PROPOSED SIDE ELEVATION.



K J AINSWORTH & ASSOCIATES
Planning and Design Consultants
40 Woodbourne Road, Brooklands, Sale
Cheshire M33 3TN
Telephone 07973 642021

client
MR. Q CULLEN.
63. CLAUDE ROAD.
CHOLTON CUM HARDY
M21 8DE.

scale	date	drawing no
1:50	Oct 09	AB/3
drawing: existing and proposed elevations		job no: 09 212

do not scale from this drawing ©