PURPOSE OF ISSUE

- Figured dimensions to be followed in preference to scale
- All dimensions shall be verified by the Contractor(s) on site prior to work commencing and relevant orders being placed.
- Any discrepancies to be brought to the attention of the Contract Administrator for instructions prior to proceeding.
- this drawing is the copyright of the Architect

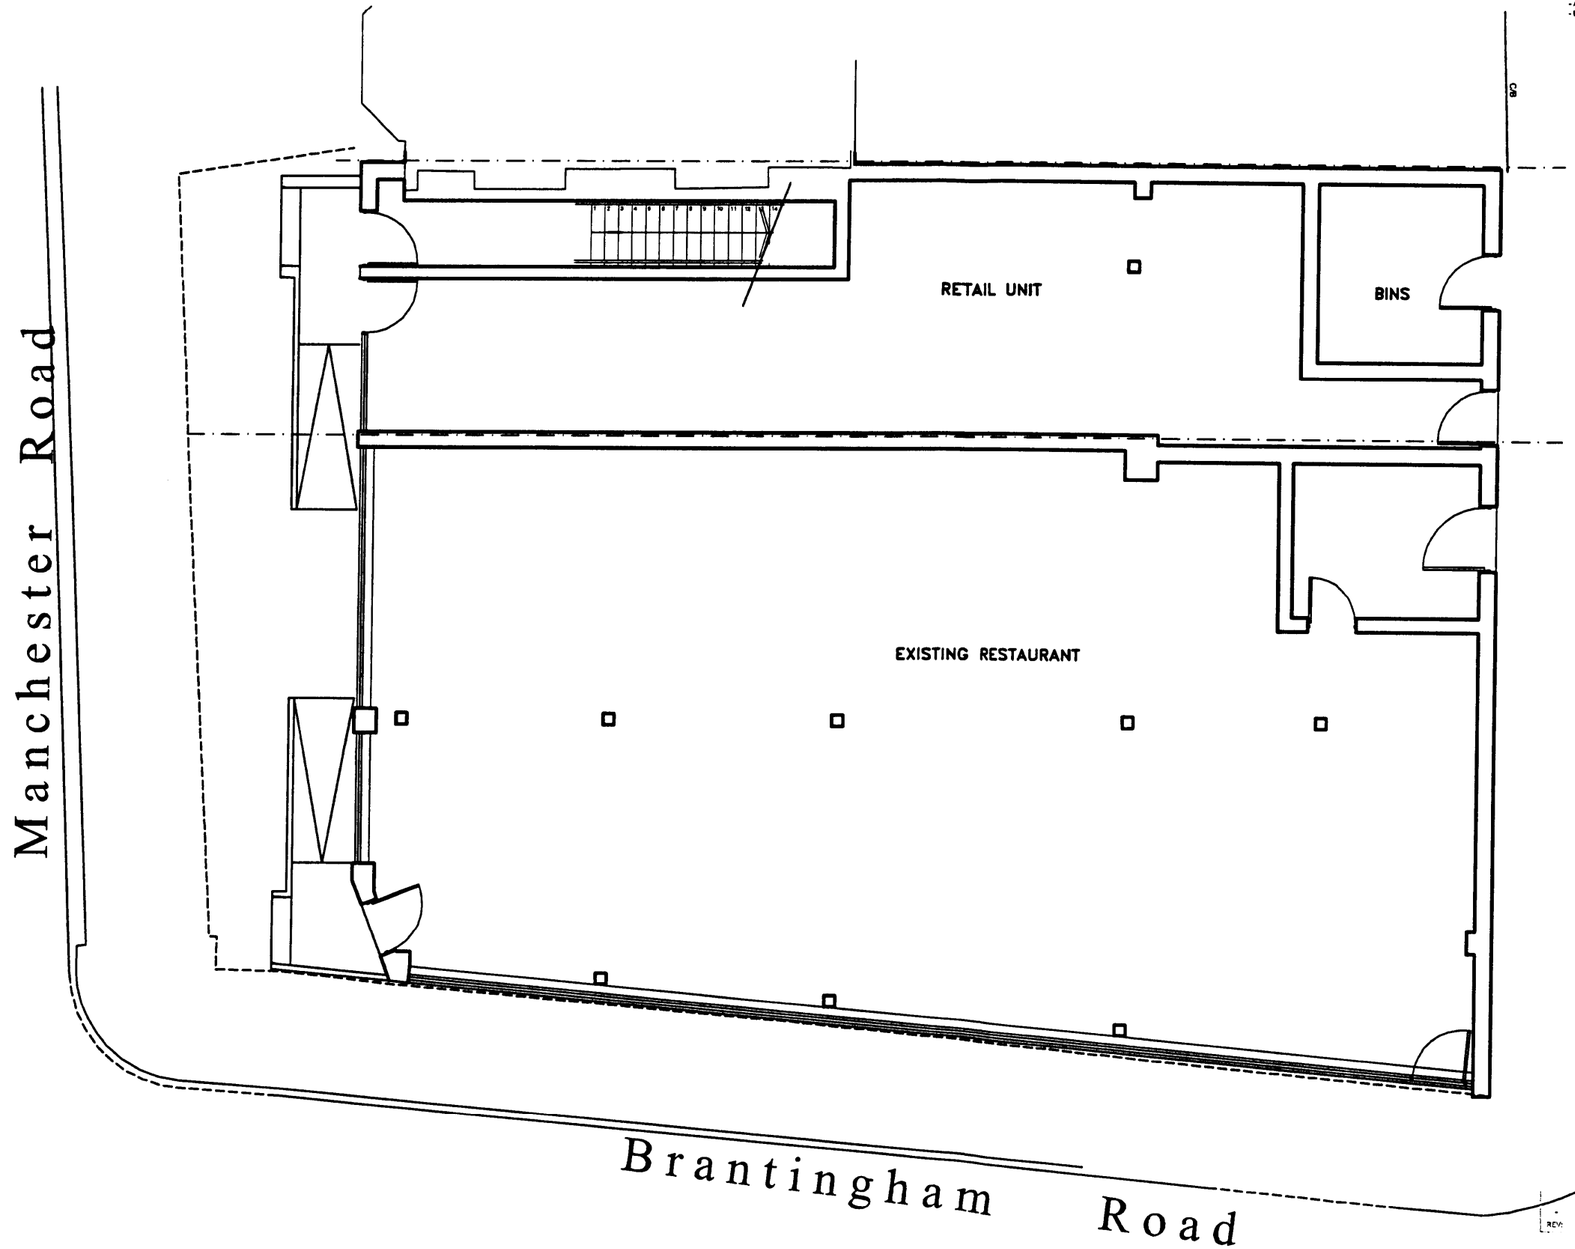

PLANNING
ACK'D
REPLIED
RECD - 9 OCT 2008
M
M
M
M

REV:	DATE:	DRAWN BY:	DETAILS:
-	-	-	

SW **FOULKES** ARCHITECTS

PROJECT:
REFURBISHMENT AND EXTENSIONS
Project @ 72 / 74, Manchester Road, Cholton

DRAWING:
PROPOSED GROUND FLOOR PLAN

DATE:	DRAWN BY:	CHECKED BY:
09/03/07	GCP	
SCALE:	DRAWING NO:	REV:
1:100 A3	201.28.3-P10	-

Withington House
160-164 Wellington Road
Withington
Manchester
United Kingdom
M20 3FU

T: +44 (0)161 434 4192
F: +44 (0)161 445 9820
info@swfoulkesarchitects.com
www.swfoulkesarchitects.com