SPACE: ARCHITECTUE + PLANNING

LOCATION 676 WILMSLOW ROAD . DIDSBURY
MANCHESTER . M20 2DN
PHONE +44 0 161 861 8299
FAX +44 0 161 862 0107
WEBSITE www.spaceap.com
E-MAIL info@spaceap.com

TITLE OLD LANDSDOWNE ROAD

DRAWING NO. 0119_010 REV.

DRAWING LOCATION PLAN

AMENDMENTS

SCALE @ A3 1:1250
DATE SEP 11
ORIGINATED BY AR
CHECKED BY SPT
AUTHORISED BY SPT STATUS PLANNING

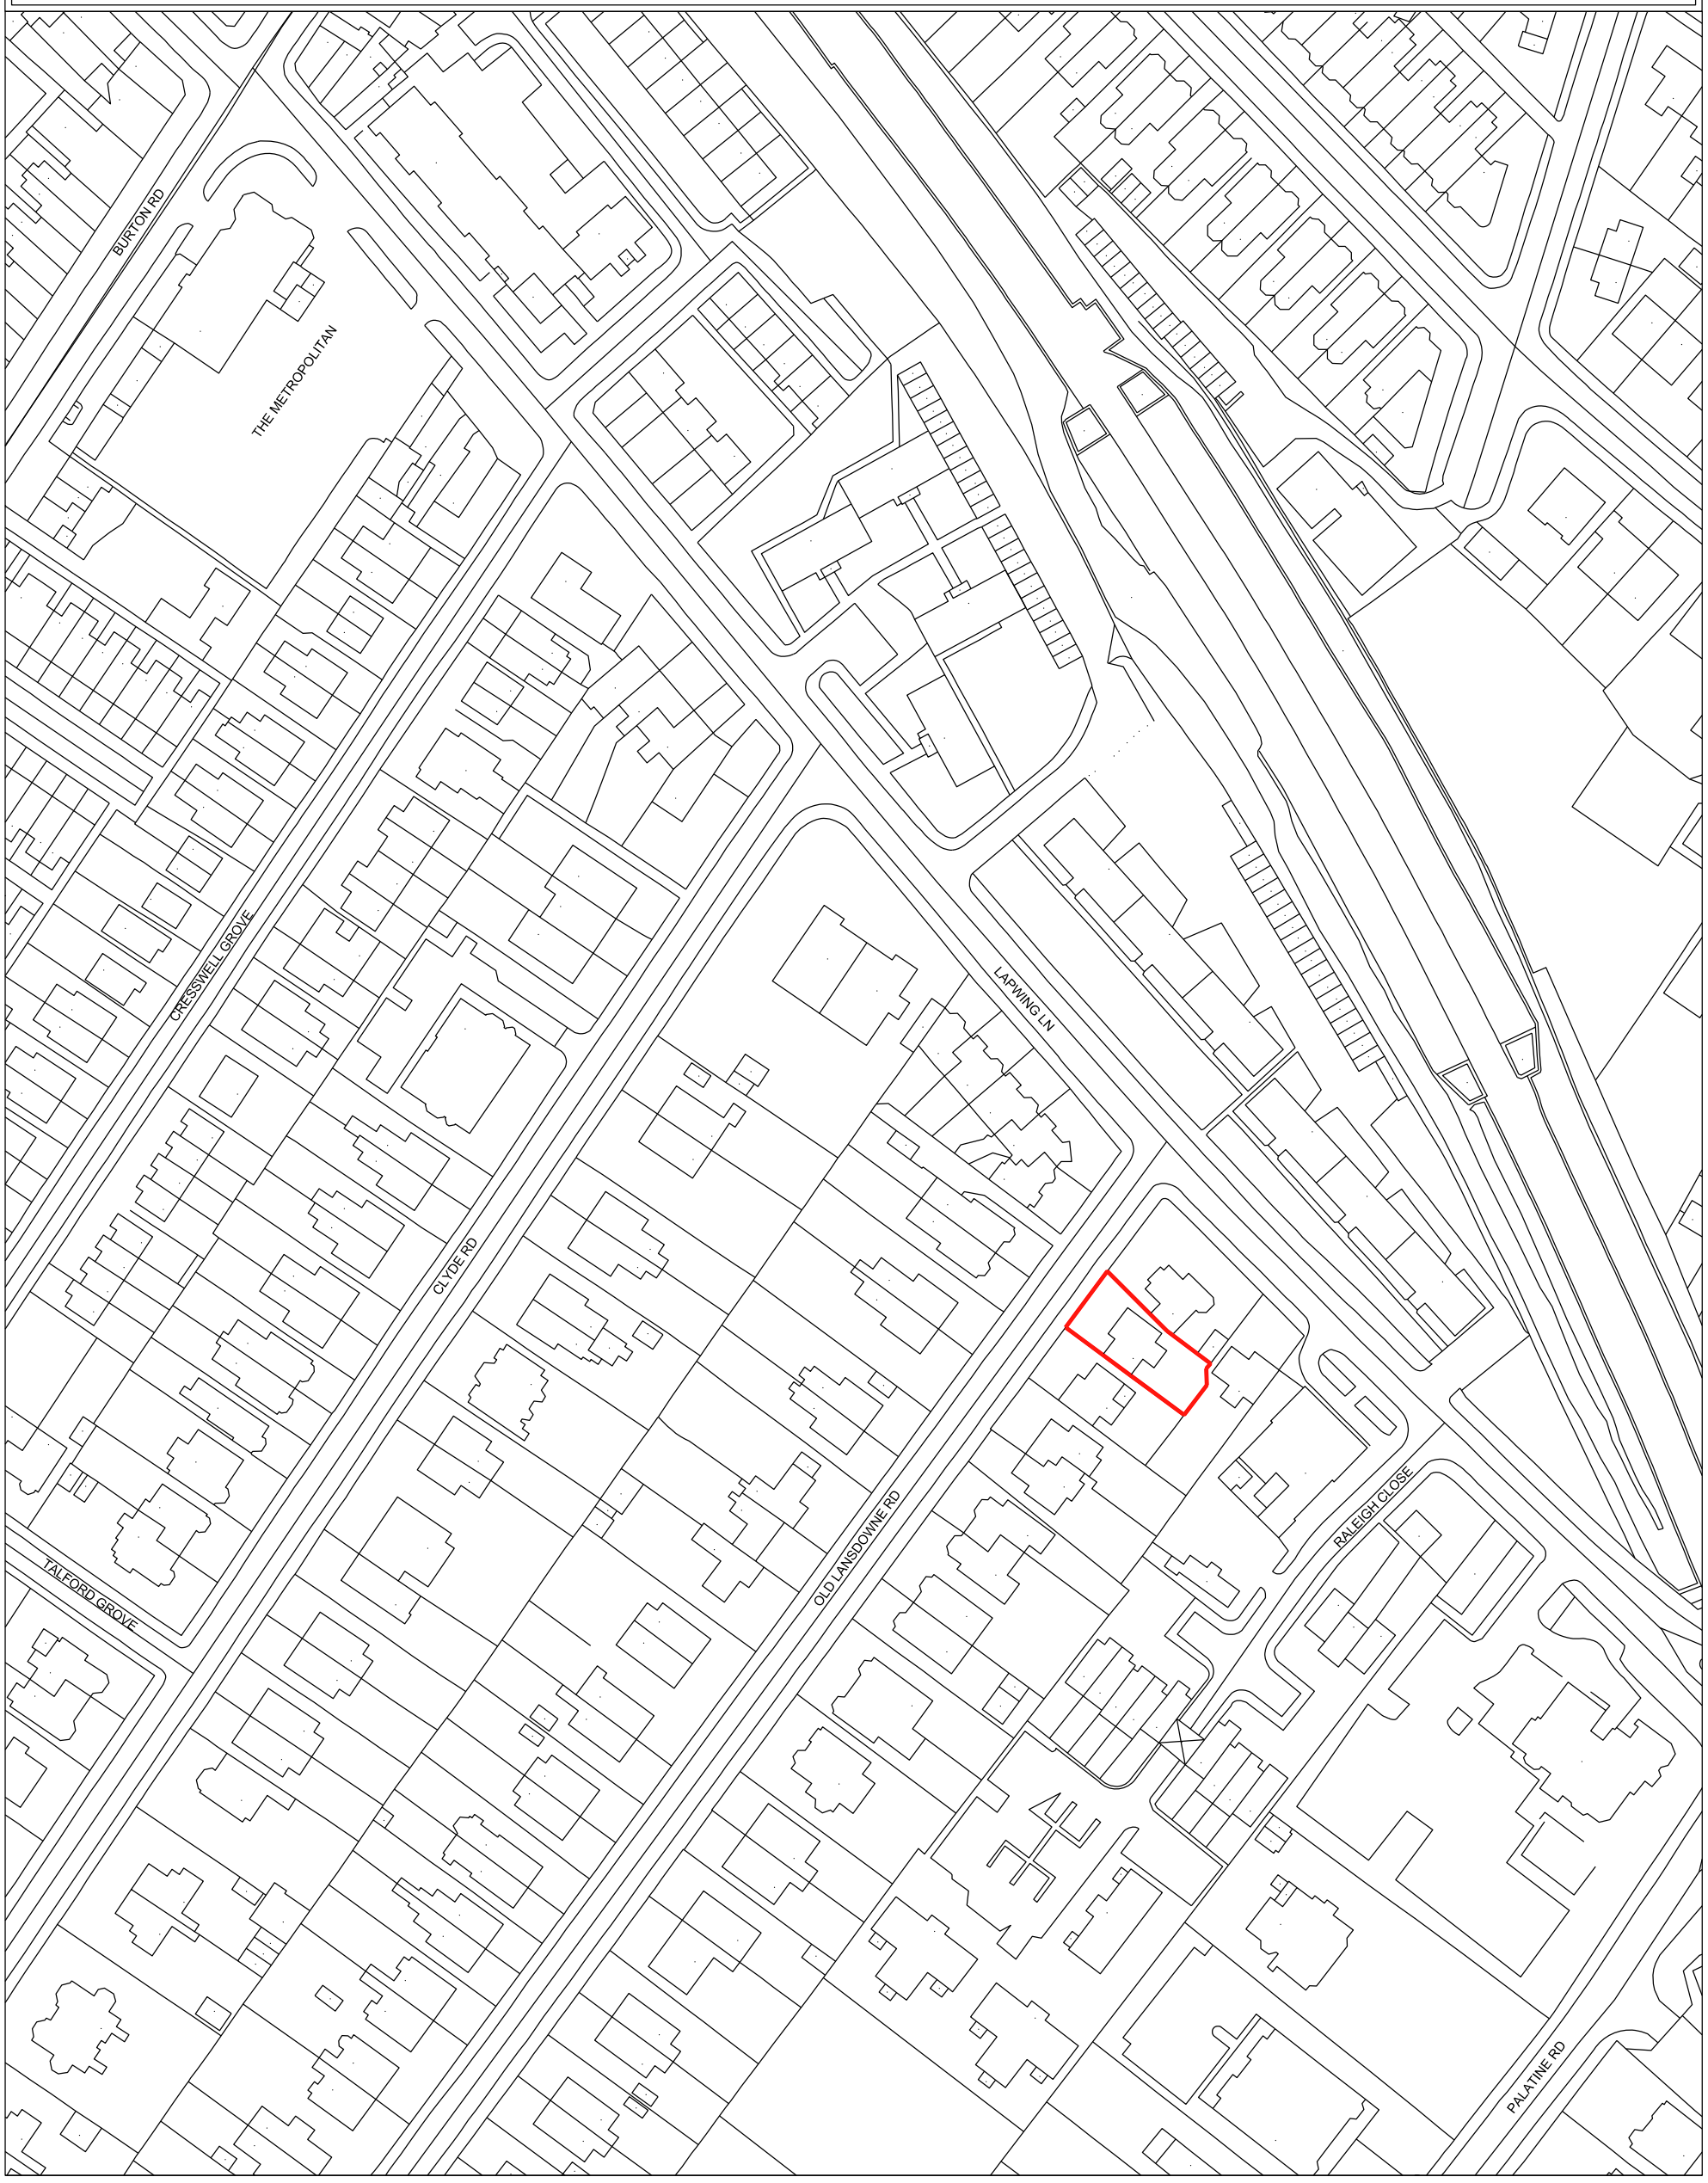

© COPYRIGHT

The copyright in this drawing is vested in Space AP and no licence or assignment of any kind has been, or is, granted to any third party whether by provision of copies or originals of the drawings or otherwise unless otherwise agreed in writing.

DO NOT SCALE FROM THIS DRAWING

The contractor shall check and verify all dimensions on site and report any discrepancies in writing to Space AP before proceeding with work.

FOR ELECTRONIC DATA ISSUE

Electronic data / drawings are issued as "read only" and should not be interrogated for measurement. All dimensions and levels should be read, only from those values stated in text, on the drawing.