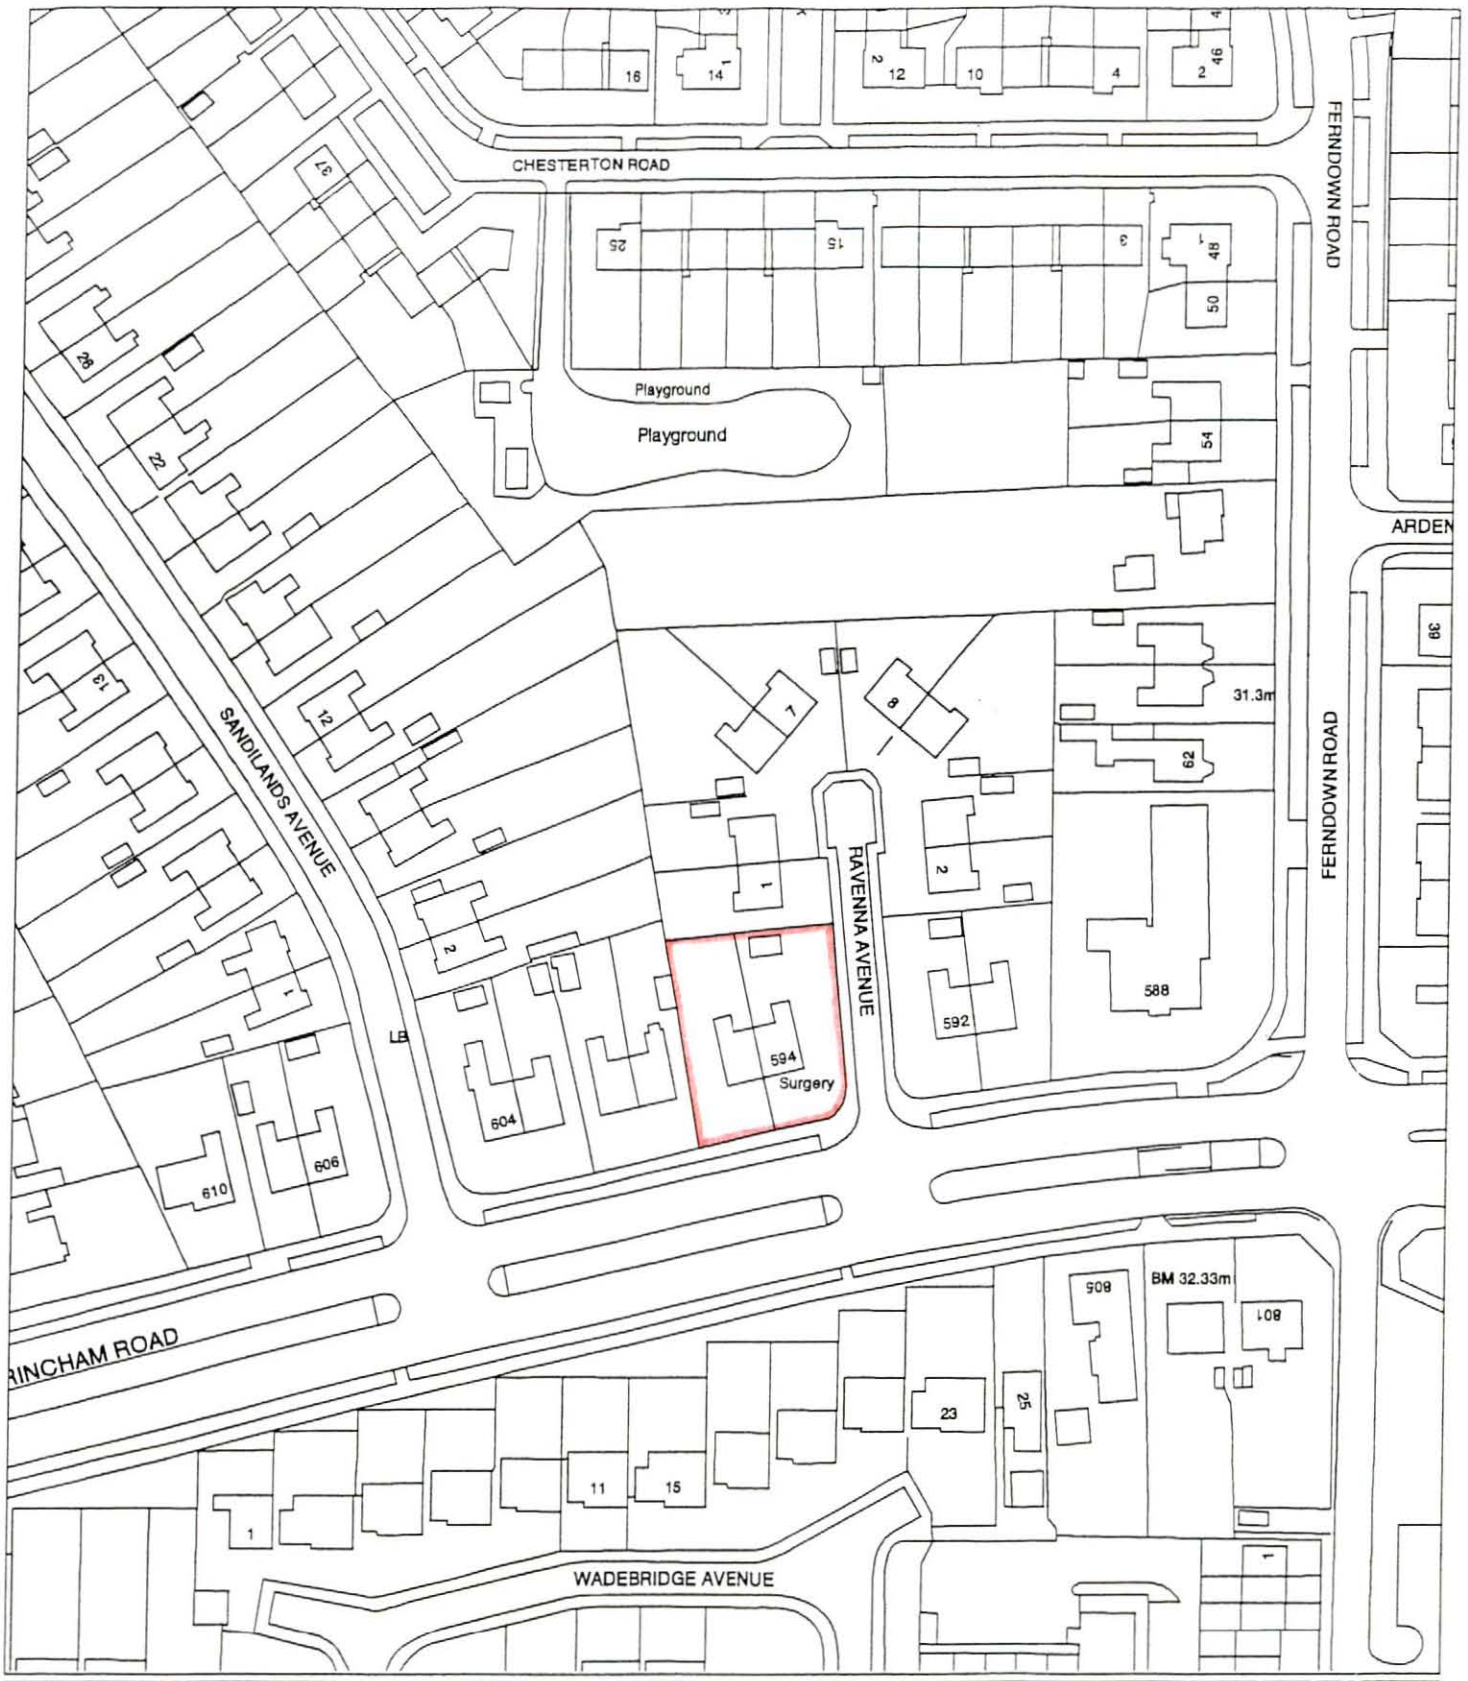

PLANNING APPLICATION BLOCK PLAN Scale:1:1250

MANCHESTER CITY COUNCIL

Environment & Development

Peter Babb
Assistant Director (Planning)

CROWN COPYRIGHT RESERVED

Based upon the Digital Ordnance Survey map with the sanction of the controller of Her Majesty's Stationery Office. Unauthorised reproduction infringes Crown Copyright and may lead to prosecution or civil proceedings. Licence No. LA075236

This copy has been produced specifically for Planning and Building Control purposes only. No further copies may be made. The charge for block plans includes an Ordnance Survey royalty fee.

Location: 596 & 594 Altrincham Road, Brooklands