
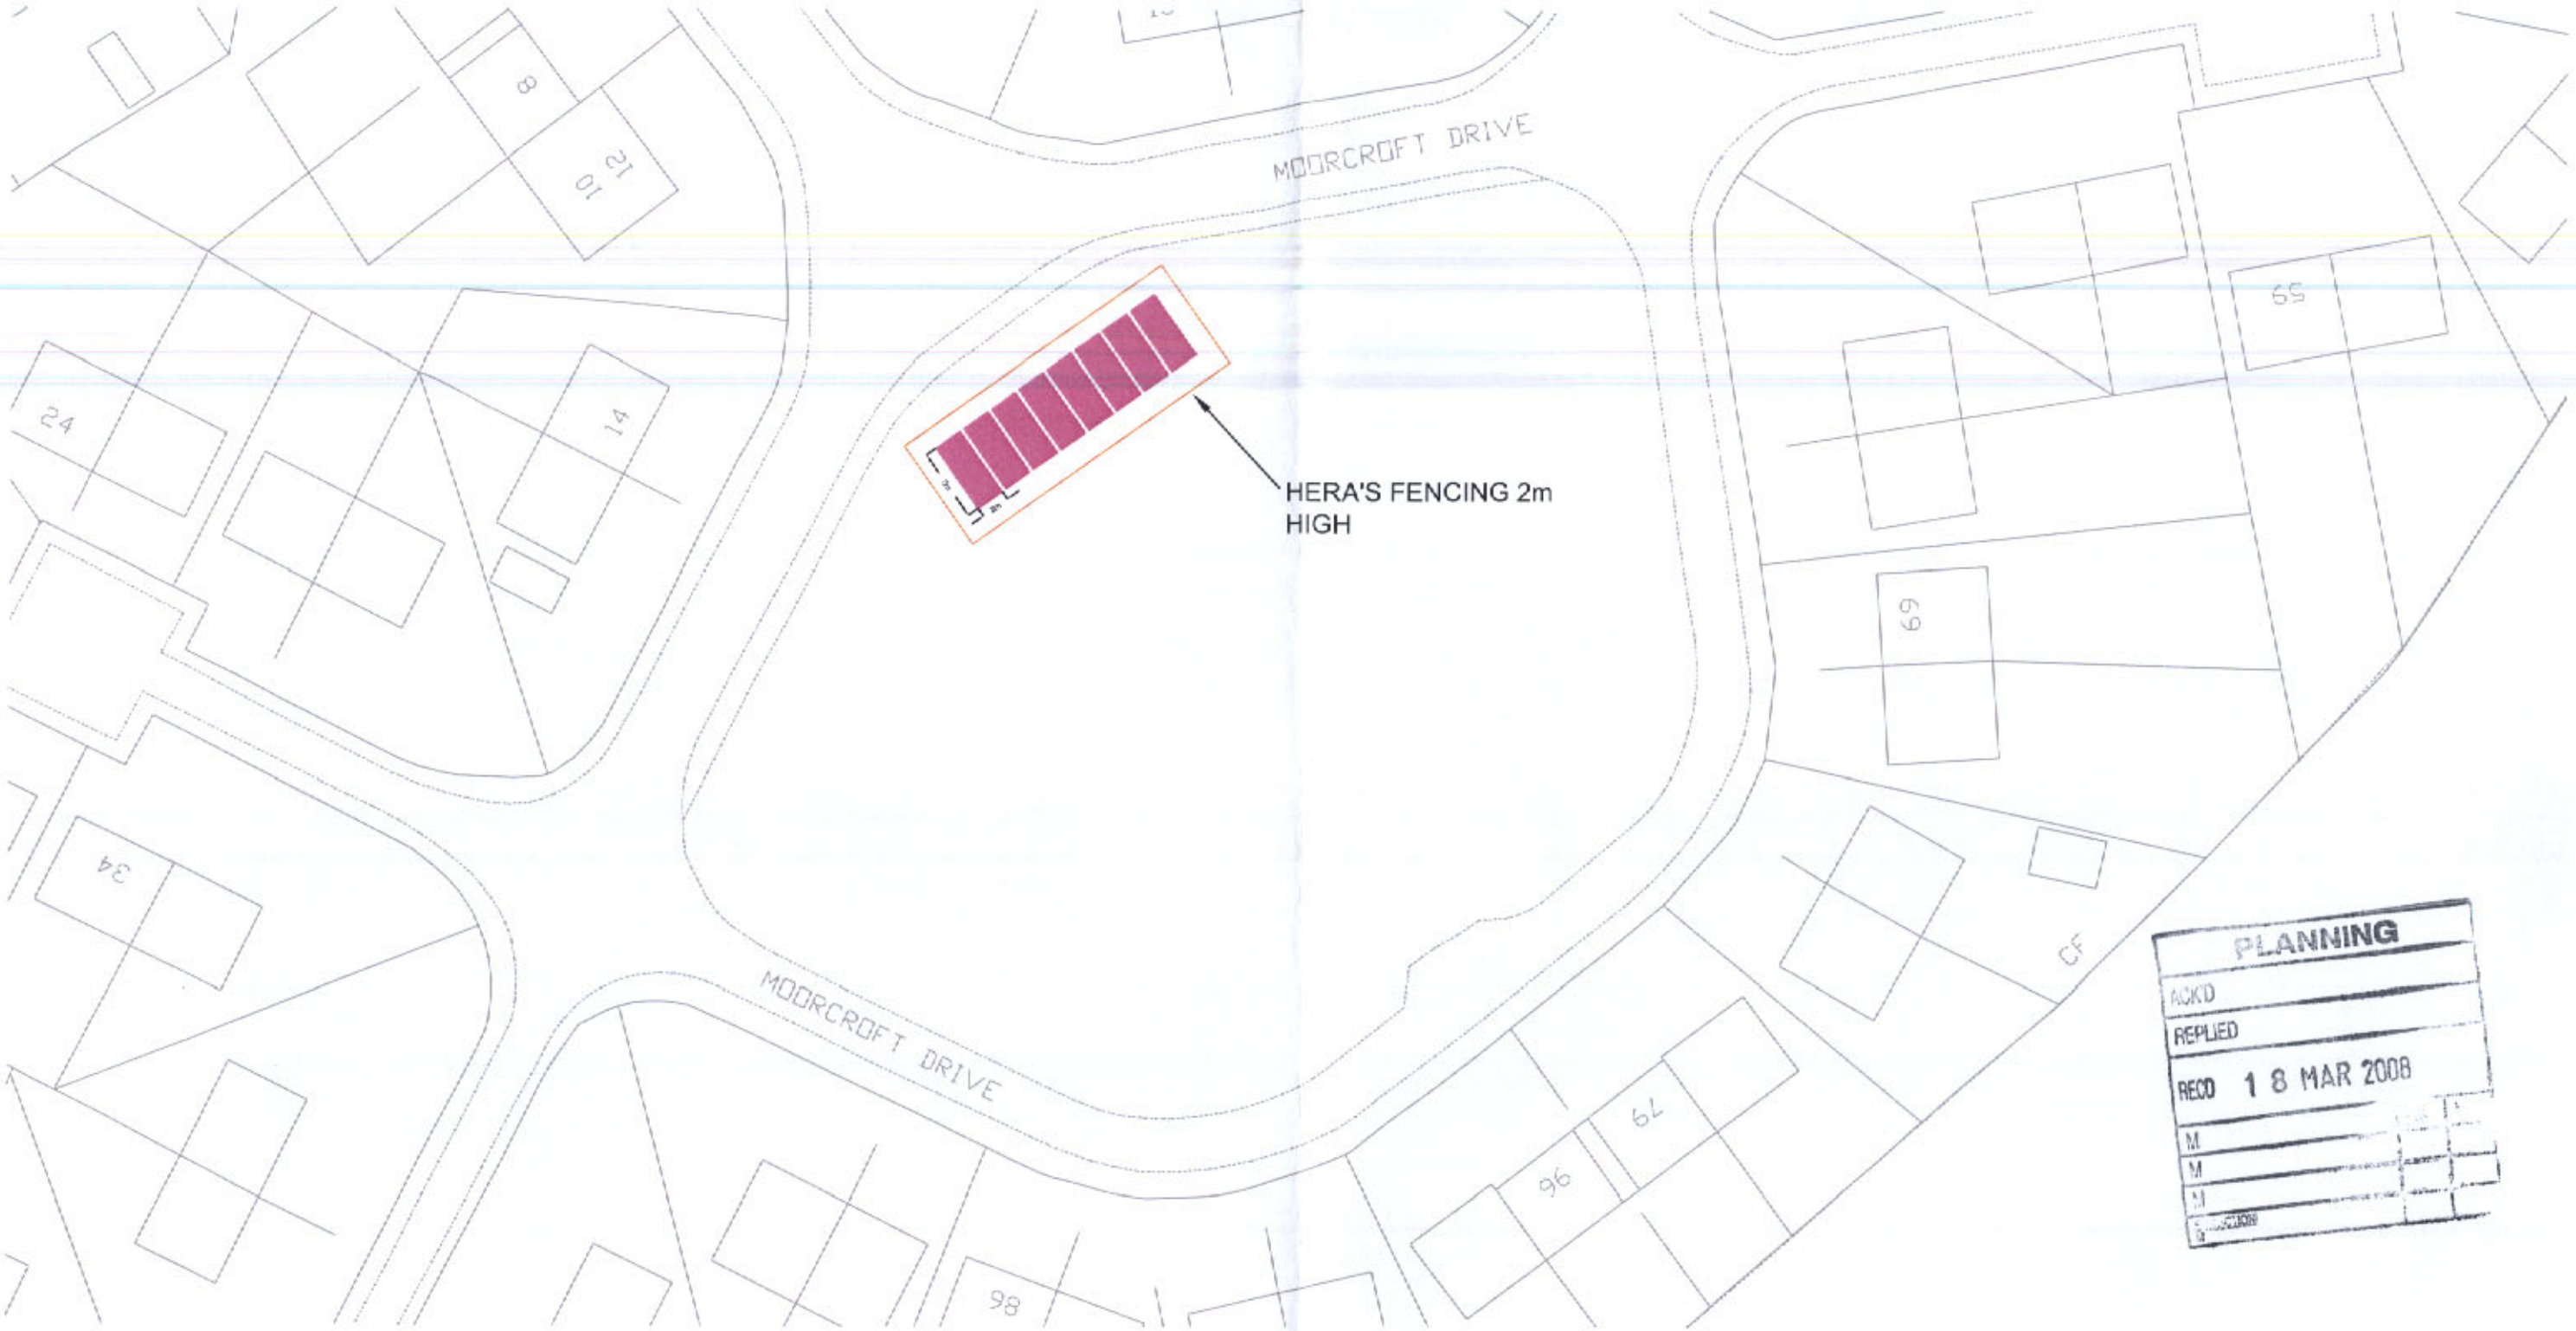


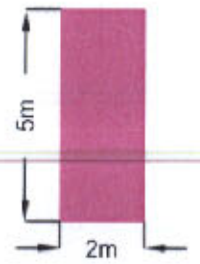

CONTAINER 5m x 2m

Southway Housing Trust
6th Floor
Heron House
38 Brazennose Street
Manchester
M2 5ED

JOB TITLE
CRANWELL DRIVE, BURNAGE
EXTERNAL MODIFICATIONS

DRAWING TITLE
SITE COMPOUND

COMPUTER FILE	DATE	SCALE	DRAWN	CHECKED
	FEB 08	NTS	ES	

JOB NO	DRAWING NO	REVISION
SW/34980		