

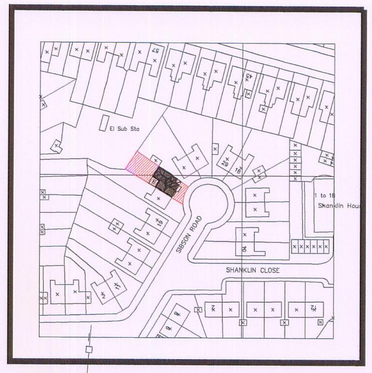



site location plan - scale 1:1250

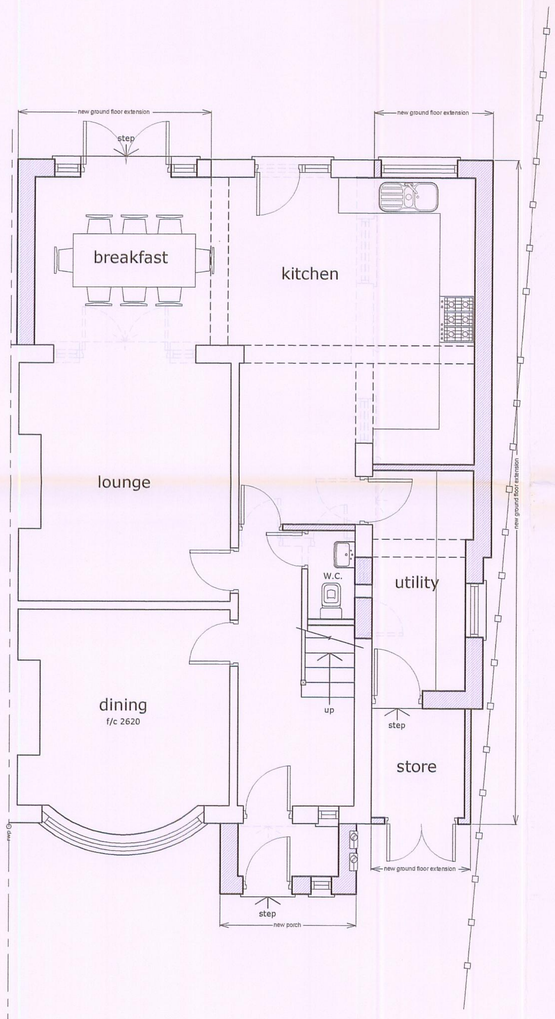

proposed ground floor plan

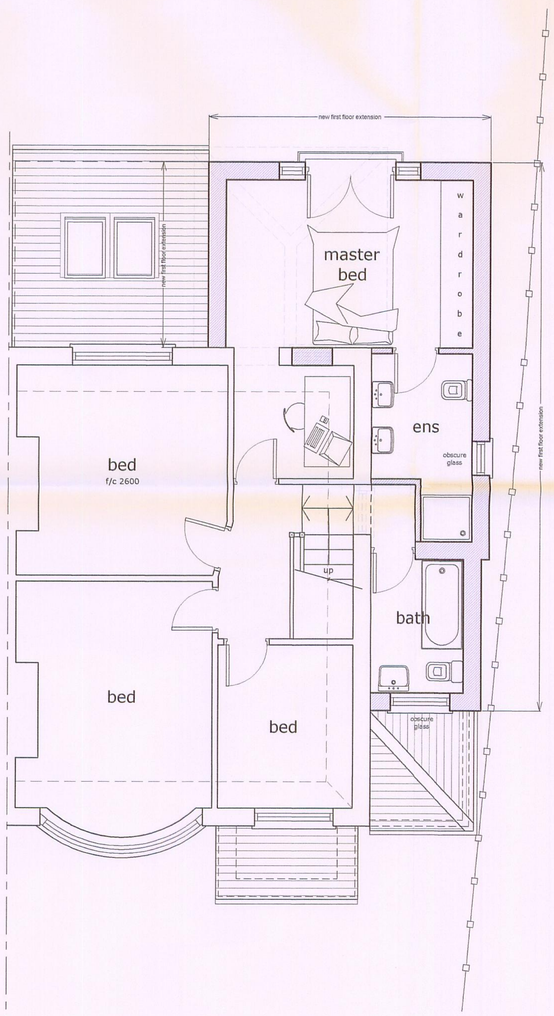

proposed first floor plan

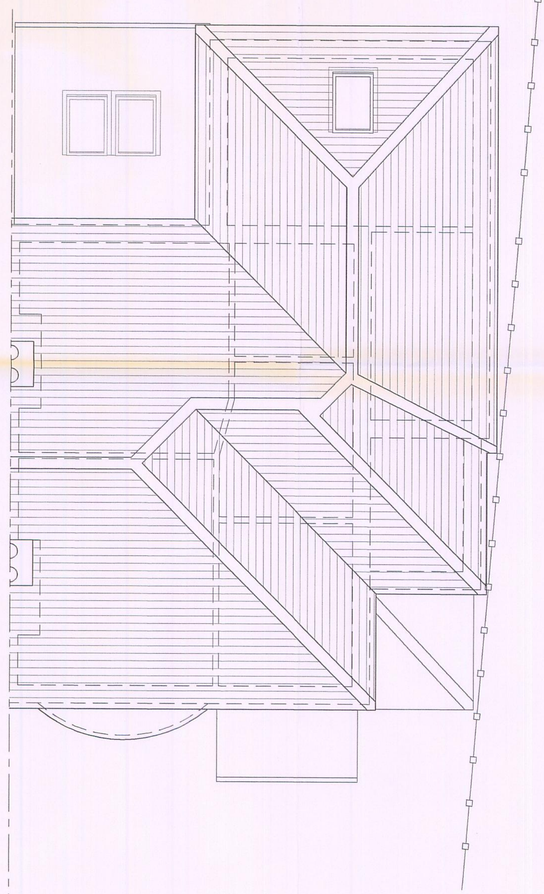

proposed roof plan

Rev.	By	Date	Remarks
A	JR	06.02.09	amended as clients requirements

arc design services limited
264 Victoria Road ~ Hale ~ Altrincham ~ Cheshire ~ WA15 9AD
t: 0161 928 4433 ~ f: 0161 928 4433 ~ e: sales@arcdesignservices.net

PROPOSED ALTERATIONS TO 23 SIBSON ROAD CHORLTON

Drawing title: PROPOSED PLANS

Status: FOR APPROVAL

Date:	NOV 2007	Scale:	1:50
Drawn:	BF		
Checked:			
Drawing Number:	03	Revision:	B

PLANNING
RECD 9 - MAR 2009

All levels and dimensions to be checked on site by contractor prior to commencement; Any variations to be reported to the client. This drawing is to be read in conjunction with all others relating to the project and all information derived accordingly; any anomalies to be reported to the client. Do not scale from this drawing. Use figured dimensions only. Work shown on this drawings to be carried out in accordance with current British Standards and Codes of Practise.

© Copyright to Arc Design Services Ltd. The information shown on this drawing shall not be reproduced or copied in any form without prior written consent from Arc Design Services Ltd.