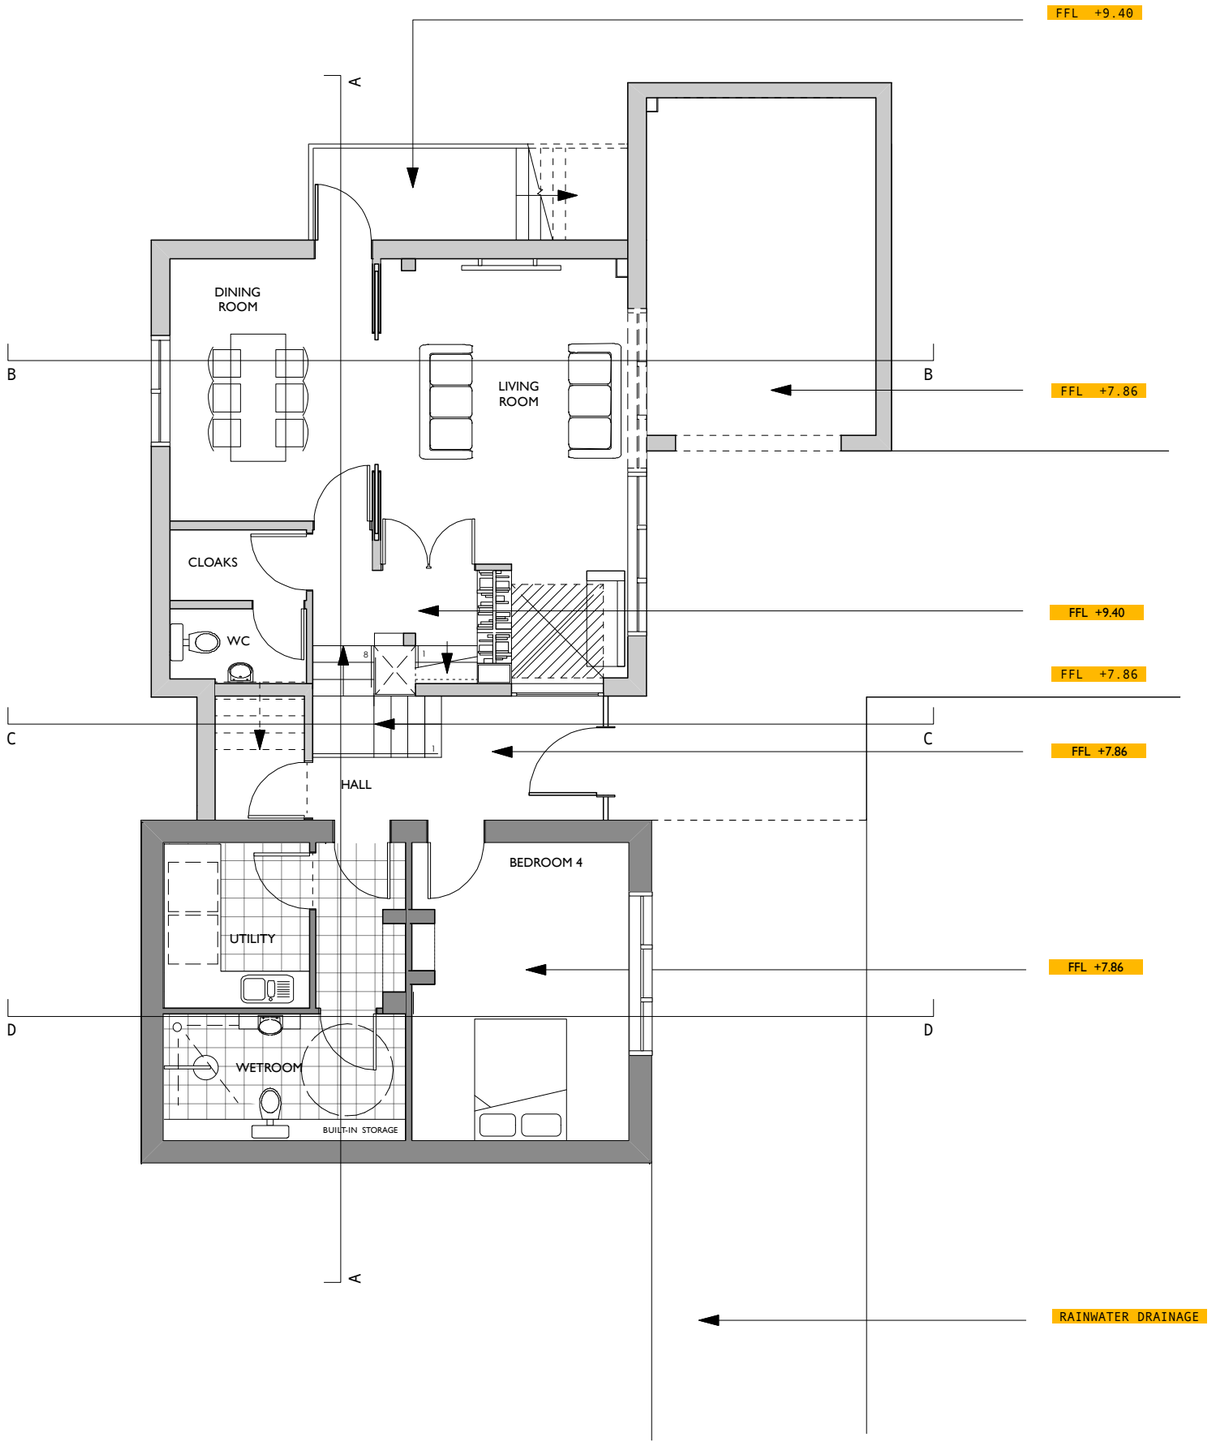

ACCOMMODATION SCHEDULE

LOWER GROUND	[m2]
LIVING ROOM	23.5
DINING ROOM	14
WC/CLOAKS/STORE	5
HALL	9.5
UTILITY	6
WETROOM	8
BEDROOM 4	16.5
TOTAL	**91.5**

POSSIBLE LOCATION FOR THROUGH FLOOR PLATFORM LIFT IN COMPLIANCE WITH THE CODE FOR SUSTAINABLE HOMES

LEVEL ACCESS OVER THRESHOLD AT +7.86 FROM DRIVEWAY TO LOWER GROUND.

description	date	rev
Extension footprint reduced	18-09-18	F
Alterations to space/window/stair arrangements. Levels altered.	16-06-08	E
Dimensions indicated	May 08	D
Relocation of bedrooms and living space	April 08	C
Floor areas reduced	April 08	B
Staircase and levels revised	Jan 08	A

Kingston Lodge

Garden Level [Lower Ground]
Proposed

scheme 1201
no. **P(100)**
rev F
scale 1:100@A3
date Oct-07
drawn geb

makinarchitecture
URBAN ARCHITECTS & DESIGNERS
www.makinarchitecture.com
t 0161 2360051 f 0161 2283442

DO NOT SCALE FROM THIS DRAWING
DIMENSIONS TO BE CHECKED ON SITE

SK sketch P proposed T tender C construction AB asbuilt