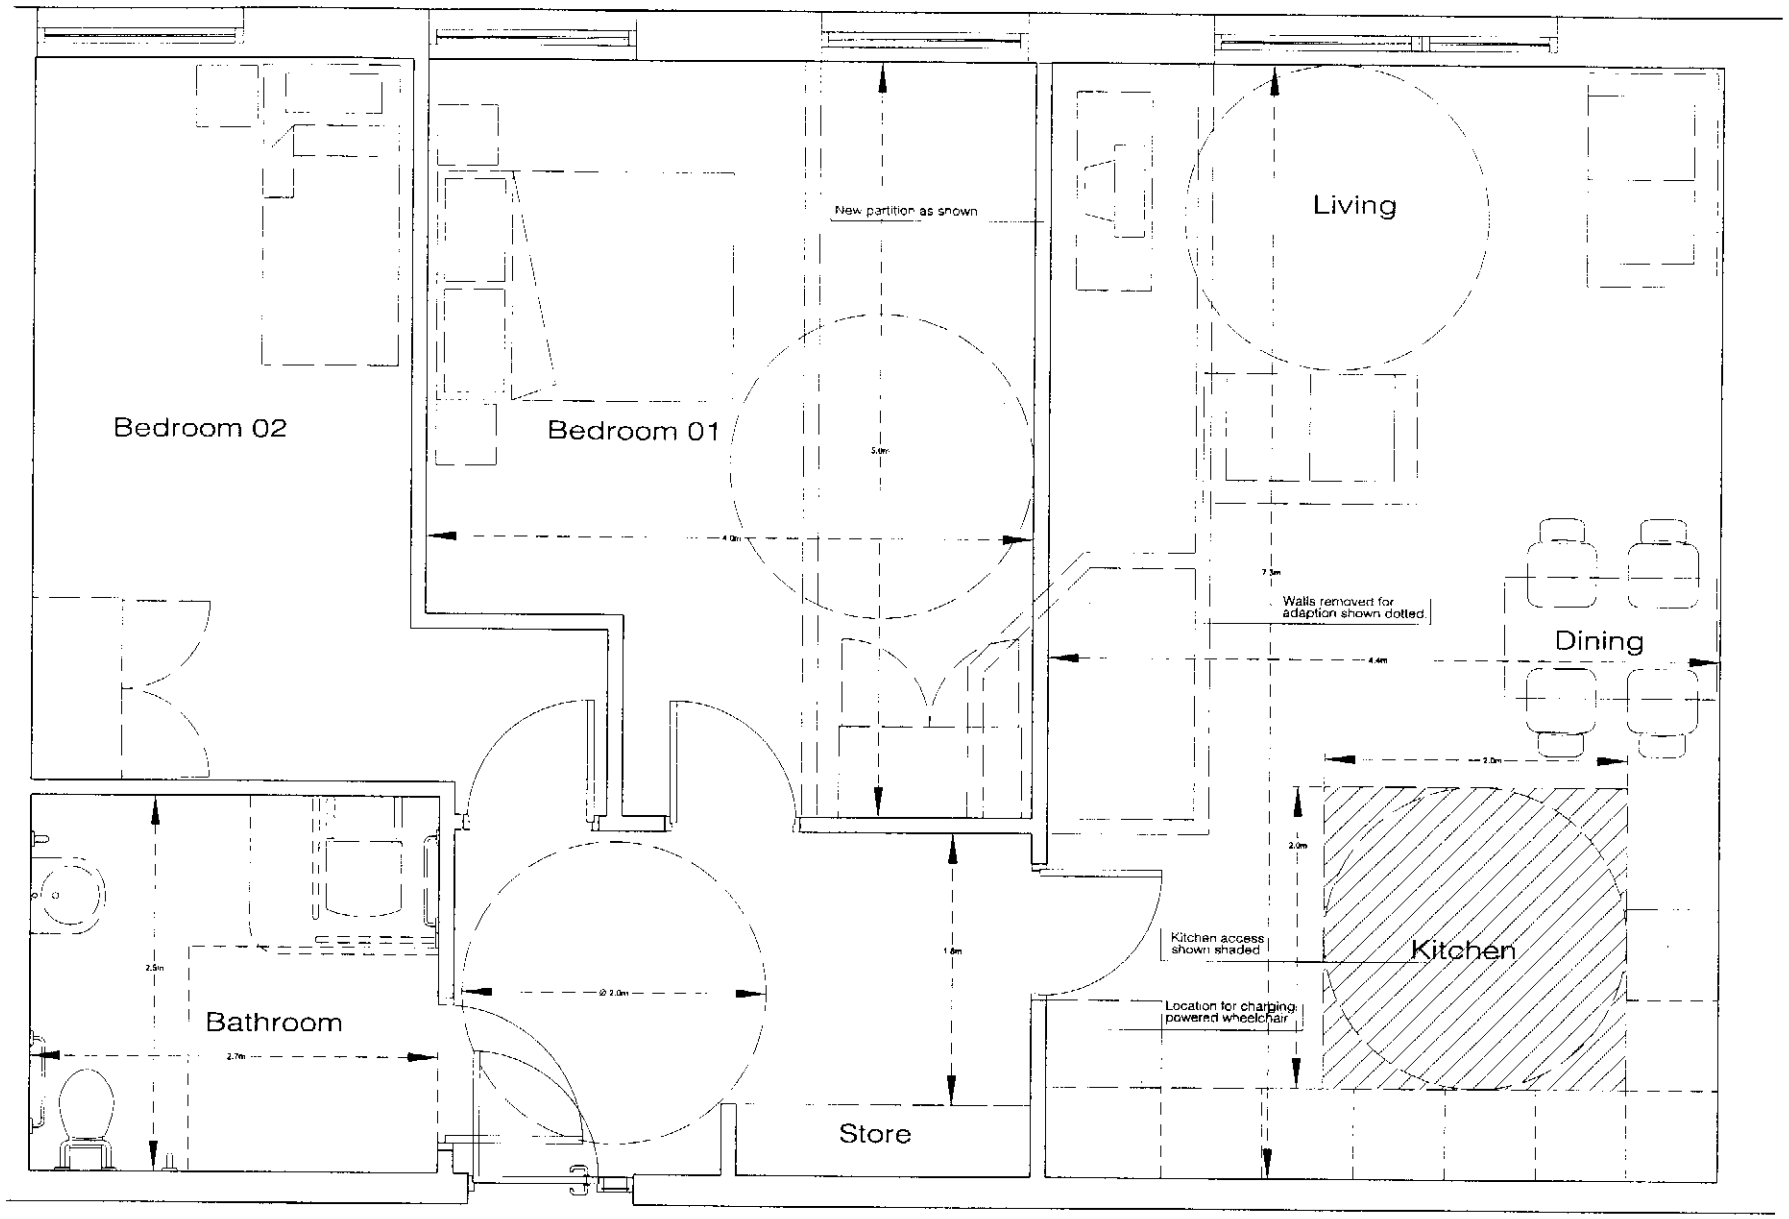

Accessible 2 bed apartment (adapted from standard 3 bed apartment)

DO NOT SCALE
Work to annotated dimensions only.

Read drawing in conjunction with relevant specification, Structural Engineers' and Services Engineers' drawings.

Confirm all dimensions before commencement of any work on site or fabrication.

Rev	Date	Description
~	~	~
~	~	~
~	~	~
~	~	~
~	~	~

PLANNING
ACKD
RECD 11 FEB 2008
M
M
EQUALITIES

MOSS LANE EAST

DFA2 TWO BED APARTMENT

(ADAPTED STANDARD TWO BED)

Status
PLANNING

Scale	Drawn by	Date
1:50@A3	RB	DEC 07

Job number	Drawing number	Revision
0501	L(—)016	*

hodder associates
Architects and Designers
113-115 Portland Street
Manchester
M1 6DW
T 0161 237 5568
F 0161 237 5039
E manch@hodderassociates.com
W www.hodderassociates.com